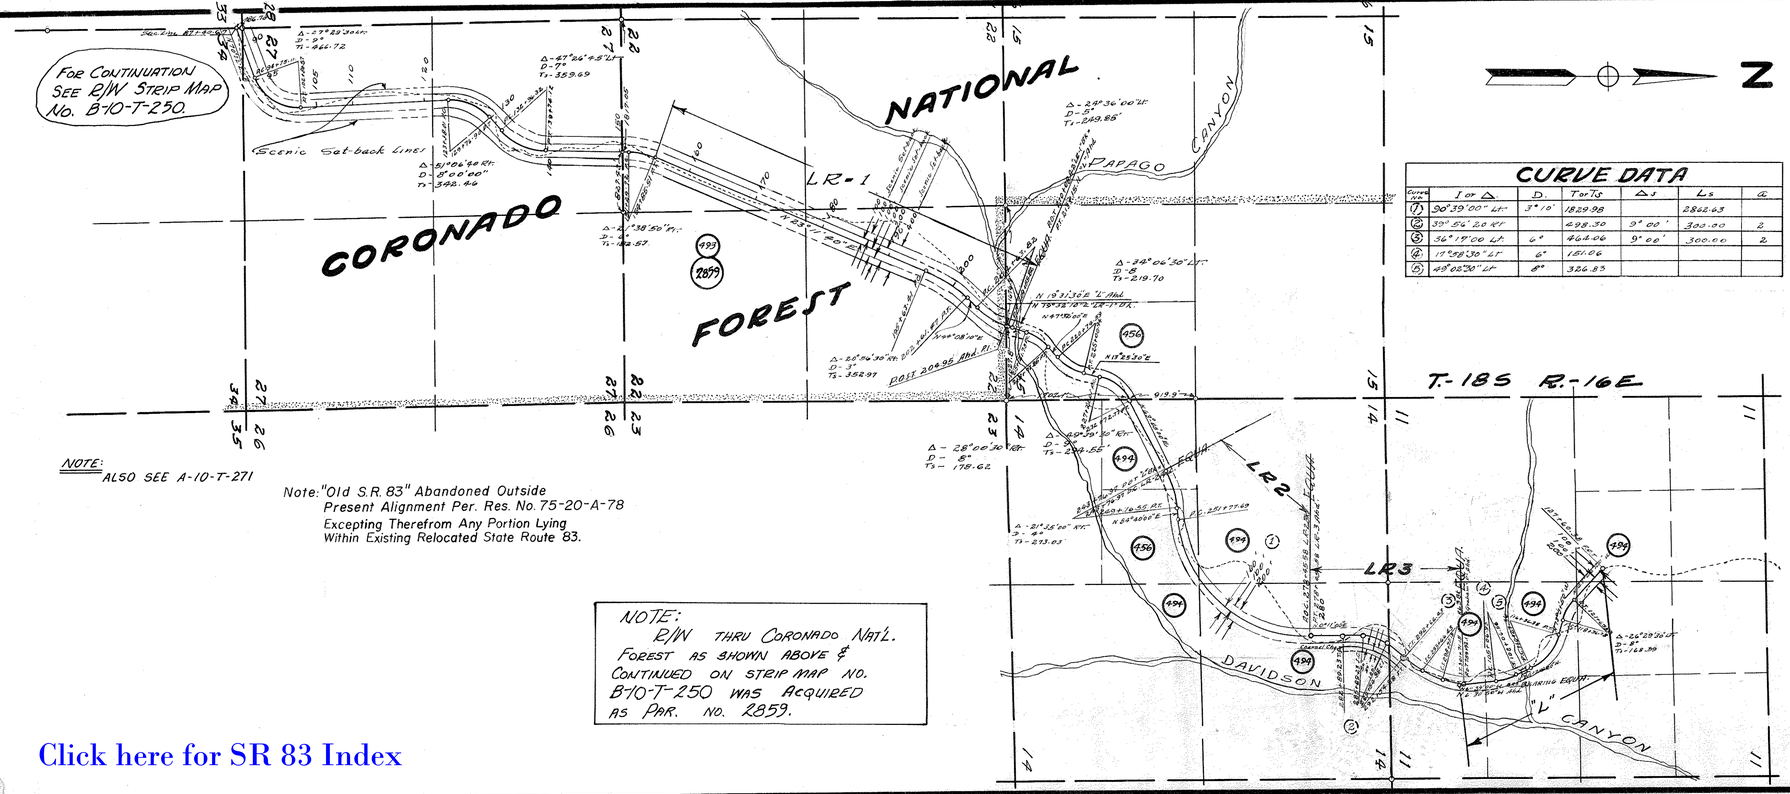

CURVE DATA						
Curve No.	I or Δ	D.	T or Ts	Δs	Ls	a
(1)	90°39'00" Lt.	3°10'	1829.98		2862.63	
(2)	39°56'20 Rt		498.30	9°00'	300.00	2
(3)	36°17'00 Lt.	6°	464.06	9°00'	300.00	2
(4)	17°38'30" Lt	6°	151.06			
(5)	49°08'30" Lt	8°	326.83			

OWNERSHIP RECORD		
ITEM	OWNER	DESCRIPTION
2859	CORONADO NAT'L FOREST *	NW¼ NW¼ SEC. 34 - W½ SEC. 27 SW¼, NW¼ SE¼, NE¼ SEC. 22 - T.18S.-R.16E
2860 496 2897	STATE LAND	NW¼ SW¼, NW¼ SE¼, SE¼ NW¼, W½ NE¼ SEC. 14 - SE½, SW½ NE¼, SE¼ NW¼ SEC. 11 - T.18S.-R.16E.
456	JOHN S. GREENWAY	E½ SE¼ SEC. 15 - NE¼ SW¼ SEC. 14 - T.18S.-R.16E.

* Also See B-10-T-250

Also See B-10-T-250

NOTE:
Also See A-10-T-271

Note: "Old S.R. 83" Abandoned Outside Present Alignment Per. Res. No. 75-20-A-78 Excepting Therefrom Any Portion Lying Within Existing Relocated State Route 83.

NOTE:
R/W thru Coronado Nat'l. Forest as shown above & continued on strip map No. B-10-T-250 was acquired as Par. No. 2859.

Also See Proj. S-249 (2) Dwg No. D-10-T-355

Arizona Highway Department
Right of Way Division

Right of Way Map

Sonoita - Mt. View

Sta. 87+40.67 to Sta. 127+60.39

Non. F.A.S. 249 (1956)

Pima Co.

Alignment and Right of Way approved in accordance with resolution dated February 5th, 1958 Minutes of Arizona Highway Commission

Drawn By:	Date	Scale	File No.
Whalen & Good.	3-9-56	1" = 1000	B-10-T-258

Click here for SR 83 Index