Click here for SR 84 Index

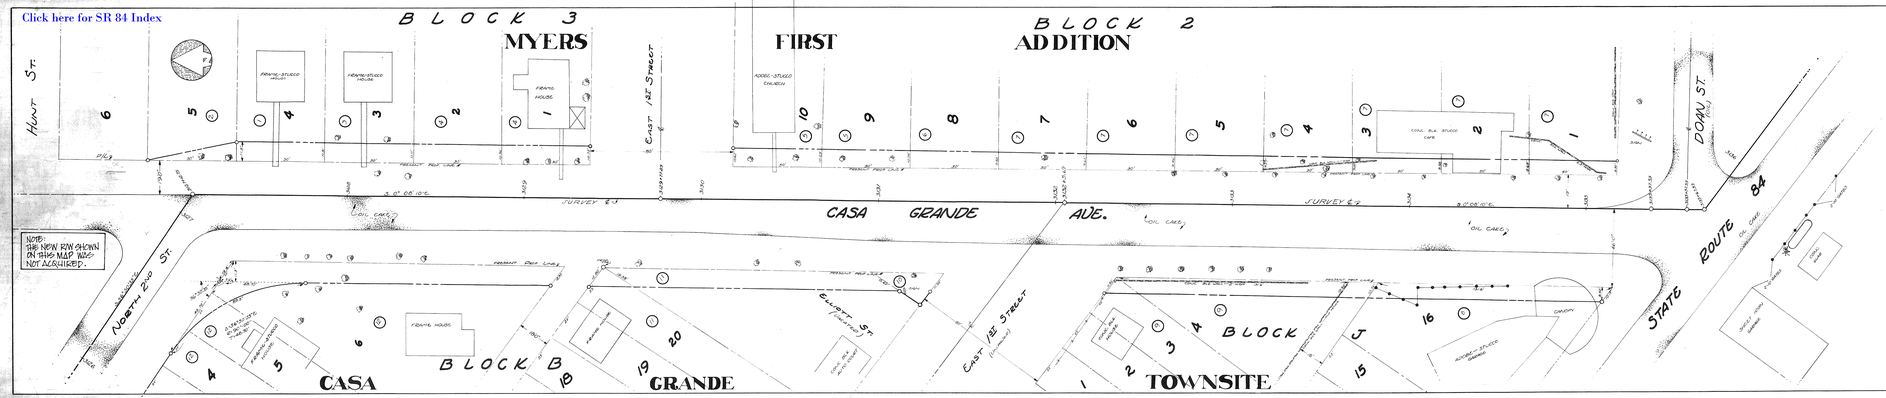

OWNERSHIP RECORD			
NO.	OWNER	ADDRESS	DESCRIPTION
1	JOHN L. DODD	CASA GRANDE, ARIZ.	BLK 1-LOT 4 IN MYERS ADD
2	DOUGLAS SUPPLY COMPANY	- - - - - -	BLK 3-LOT 3 IN MYERS ADD
3	F. T. GRAVES	- - - - - -	BLK 3-LOT 3 IN MYERS ADD
4	FLAUGHER, LESTA SMITH, ALCORNA	- - - - - -	BLK 3-LOTS 1-2 IN MYERS ADD
5	PARK MOSS, JENNIE V. SMITH, BARNEY LOUIS	526 NW JONES TO BUILDER PHOENIX	BLK 2, LOTS 9-10 - MYERS 1ST ADD
6	W. P. & ALICE LANE	520 S. 2 BLOCKS, ATTORNEY-GEN'L CAMPBELL	PHOENIX BLK 2 LOT 5 MYERS 1ST ADD
7	J. P. & MAUD B. MACHARD	CASA GRANDE, ARIZ	BLK 2 LOTS 1-2 INC. MYERS 1ST ADD
8	C. S. BOW	- - - - - -	BLK 2 LOT 8 CASA GRANDE TOWNSITE
9	DON JUNG	- - - - - -	BLK 2 LOT 3-4 - - - - - -
10	CITY OF CASA GRANDE	- - - - - -	BLK 1-10 CASA GRANDE TOWNSITE
11	FREDERICK A. ANDERSON	- - - - - -	BLK 3-CORNER BOWN GARAGE TOWNSITE
12	- - - - - -	- - - - - -	PART OF ELLIOTT ST. VACATED
13	MICHELLE PRESTMAN ESTOPINAL	- - - - - -	BLK 3 LOTS 6-7-8 CASA GRANDE TOWNSITE

NOTE:
THE NEW R/W SHOWN ON THIS MAP WAS NOT ACQUIRED.

NOTE:
SEE R/W DOCUMENTATION PLANS M-950-4-704, D-11-T-463 FOR ABANDONMENT OF SR84 TO CITY OF CASA GRANDE PER RES. 97-12-41-053 REC. 11-20-97, FEE NO. 1997-0861G1.

ARIZONA HIGHWAY DEPARTMENT
RIGHT OF WAY DIVISION
RIGHT OF WAY MAP
CASA GRANDE STREETS
FROM ... TO ...
F.A. 152(1)
PINAL COUNTY
IN ACCORDANCE WITH RESOLUTION DATED ..... MINUTES OF ARIZONA HIGHWAY COMMISSION.

APPROVED FOR R/W ACQUISITION
DATE
PLANS ENGINEER

DRAWN BY:	DATE:	SCALE:	FILE NO.
THOMPSON	9-10-56	1"=200'	11-T-307