11-T-329

Click here for SR 84 Index

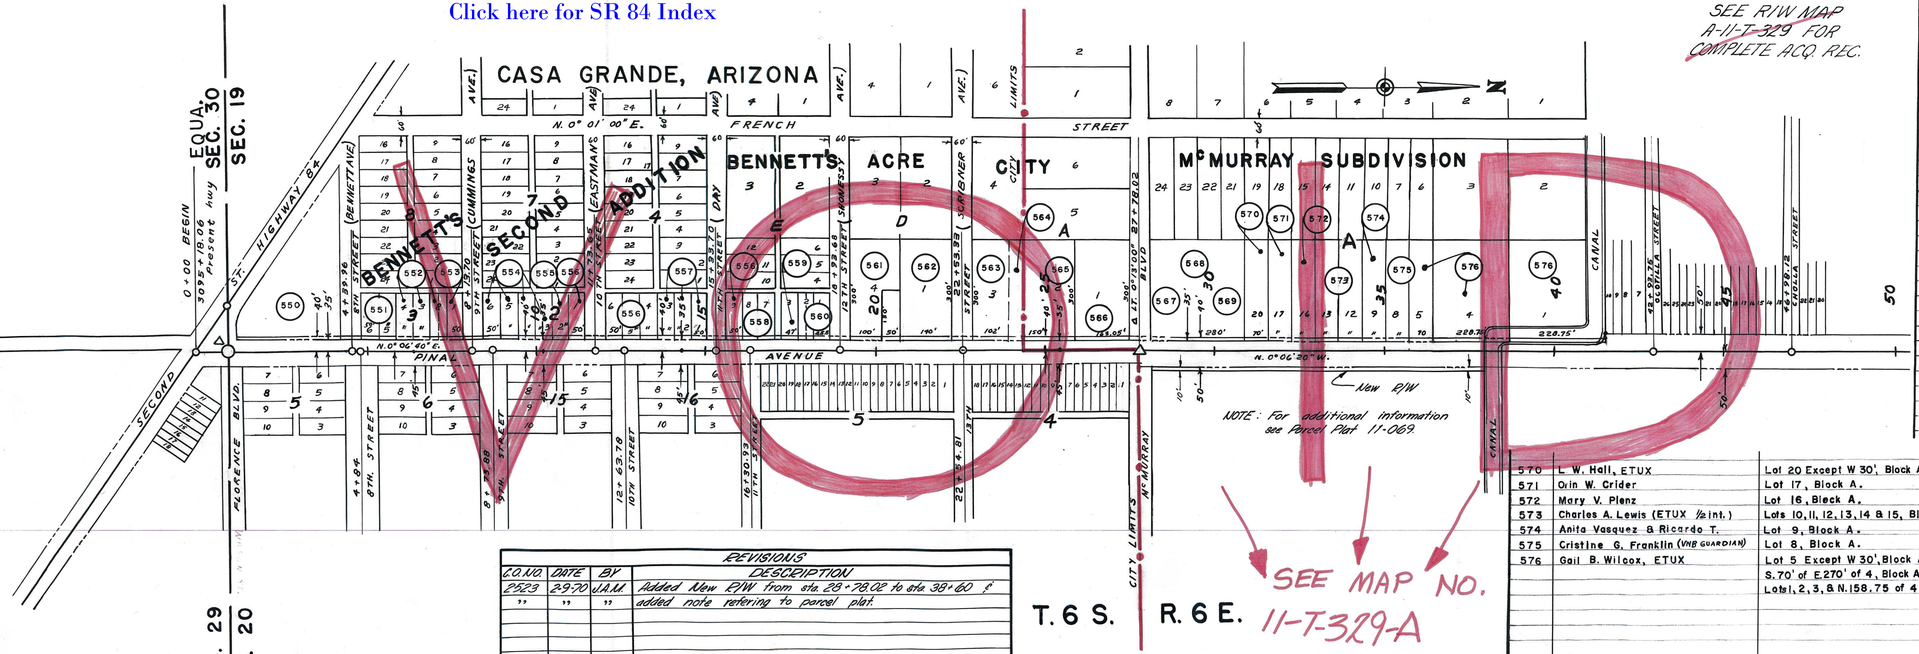

REVISIONS			
C.O. NO.	DATE	BY	DESCRIPTION
2523	2-9-70	J.A.M.	Added New R/W from sta. 28+78.02 to sta. 38+60 ℄
"	"	"	added note referring to parcel plat.

OWNERSHIP RECORD

ITEM NO.	OWNER	DESCRIPTION
550	W. T. Garrett, ETUX	SE¼ SE¼ SE¼, Sec. 19, T. 6 S, R6E.
	BENNETT'S SECOND ADDITION	
551	Mabel G. Ford	Lots 5 & 6, Block 3.
552	James W. Grady, ETUX	Lots S½2, all 3 & 4, Block 3.
553	R. P. Prettyman, ETUX	Lots 1 & N½ of 2, BLock 3.
554	Lloyd E. Yates, ETUX	Lots 3, 4, 5 & 6, Block 2.
555	Alvin T. Ethington, ETUX	Lot 2, Block 2.
556	Anna T. Ethington	Lot E105' of 1, Block 2.
		Lots 4, 5 & 6, Block 1.
557	Chester Ethington, ETUX	Lots 1, 2 & 3, BLock 1.
	BENNETT'S ACRE CITY	
556	Anna T. Ethington	Lot 9, BLock E.
558	Albert Cruz, ETUX	Lots 7 & 8, E½ Block E.
559	John Harrington	Lot 3 & S½ of 2, Block E.
560	Sunshine Rebekah Lodge No. 29	Lot 1 & N½ of 2, Block E.
561	Leroy F. Barnes, ETUX	S100' of E½ of 4, Block D.
562	Fred Nussbaumer, ETUX	Lot 1, Block D, N50' E½ of 4, Block D.
563	Theodore Altus, ETUX	S.43 ½ of N 86⅔, E½ of 3, S 45⅔ of N 130' E½ of 4, S 20' of E 150' of lot 3, Blk. A.
564	Ralph C. Trejo, ETUX	N 43⅓ of E 150' Lot 3, Block A.
565	Ralph C. Trejo, ETUX	Part of lot 2 (tva), Block A.
566	H. Grady Thurmon, ETUX	E 292' of lot 1, Block A.
	Mc MURRAY SUBDIVISION	
567	Max Libas, ETUX	E.145' of S110' of S130' of SE¼ NE¼, Except E. 30' road. Sec. 19, T 6S, R 6 E
568	J. W. Harruff, ETUX	S100' of N 200' of S 310' of E 330' of SE¼ NE¼, Sec. 19, T. 6 S., R. 6 E.
569	Richard L. STone	N 100' of N 200' of S 310' of E 330' of SE¼ NE¼ Except E 30', Sec. 19, T. 6S, R 6 E.
570	L. W. Hall, ETUX	Lot 20 Except W 30', Block A.
571	Orin W. Crider	Lot 17, Block A.
572	Mary V. Plenz	Lot 16, Block A.
573	Charles A. Lewis (ETUX ½ int.)	Lots 10, 11, 12, 13, 14 & 15, Block A.
574	Anita Vasquez & Ricardo T.	Lot 9, Block A.
575	Cristine G. Franklin (VNB GUARDIAN)	Lot 8, Block A.
576	Gail B. Wilcox, ETUX	Lot 5 Except W 30', Block A, S. 70' of E. 270' of 4, Block A, Lots 1, 2, 3, & N. 158.75 of 4, Block A.

ARIZONA HIGHWAY DEPARTMENT

RIGHT OF WAY DIVISION

RIGHT OF WAY MAP

CASA GRANDE - JCT. STATE 87 HWY.

CASA GRANDE STREETS

FROM STA. 0+00 TO STA. 50+00

PROJ. Non S-267(57)A

PINAL COUNTY

ALIGNMENT AND RIGHT OF WAY APPROVED IN ACCORDANCE WITH RESOLUTIONS DATED _____ 1956, MINUTES OF ARIZONA HIGHWAY COMMISSION.

DRAWN BY	DATE	SCALE	FILE NO.
Drew D. Goddard	11-21-56	1" = 200	11-T-329