Click here for SR 84 Index

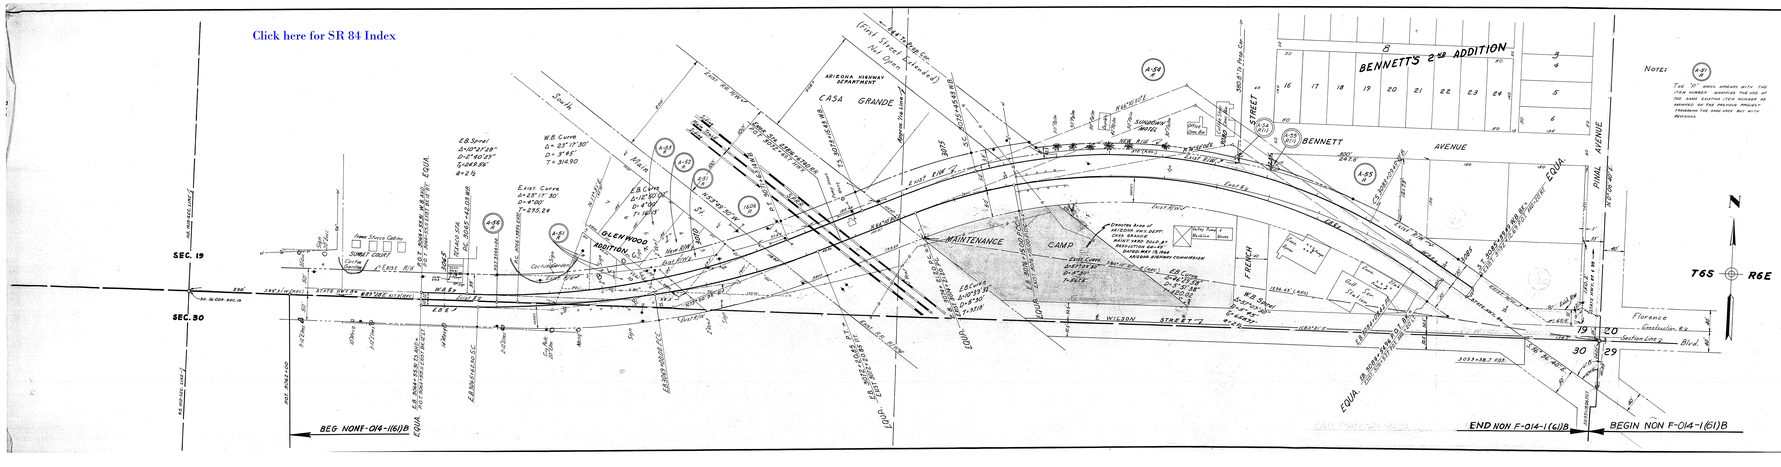

OWNERSHIP RECORD

ITEM	OWNER	DESCRIPTION	ACREAGE TAKEN	ACREAGE REMAIN	DATE ACQUIRED
A-51-R	Alex P. Lunes et. al.	Lots 3,8,9&10 Blk 1, Glenwood Addn	0.517 ac ±	0.2484 ac ±	
D-52-R	Andrew Anderson	Lot 4 " " "	1.488 " ±	4.600 " ±	
D-53-R	" " " et. al.	Lot 5 " " "	.90 " ±	15.900 " ±	
D-56-R	Sundown Development Co.	Pt. SE¼ Sec. 19, T.6S., R.6E.	3.100 " ±	276.740 " ±	
D-58-R	Alvin T. Ethington et. ux.	Pt. E½ SE¼ " " "	1.015 " ±	15.983 " ±	
D-60-R	Gertrude Ochoa et. al.	Pt. E½ SE¼ " " "	1.650 " ±	198.631.79 " ±	
1606-A	S.P.R.R.	Pt. SE¼	6.600 " ±	—	
E-54(1)	Sundown Development Co.	N½ SE¼ lying N.of R.R.	.90 " ±	276.700 " ±	
E-54(2)	Alva T. Ethington et. al.	Pt. SE¼ SE¼	6.6 " ±	15.883.500 " ±	

REVISIONS

DATE	NAME	DESCRIPTION
8-8-61	Dist. C.	Cut back Area R-56 (Lots on Items D-53 & D-55)
11-27-61	Dist. C.	Added Parcel A-54R(1) and A-54R(2) to map F-014-1

ARIZONA HIGHWAY DEPARTMENT
RIGHT OF WAY DIVISION

RIGHT OF WAY MAP OF
CASA GRANDE - PICACHO HWY.
CASA GRANDE UNDERPASS

STATE PROJECT NON F-014-1(61)B
FROM STATION 3042+00 TO STATION 3084+04.13
PINAL COUNTY

ALIGNMENT AND RIGHT OF WAY MAPS APPROVED IN ACCORDANCE WITH HIGHWAY LAW
DATE: 2-21-58 [illegible] STATE HIGHWAY ENGINEER

APPROVED IN ACCORDANCE WITH RESOLUTION DATED: [illegible]
DATE: [illegible] [illegible] DIRECTOR, ARIZONA HIGHWAY COMMISSION

DRAWN	BY	E. ORG.
CHK.	BY	[illegible]
SCALE	1" =	200'
DATE		2-21-58
DRAWING		[illegible]
DRAWING NO.		8 OF 32