Click here for SR 85 Index

ARIZONA STATE HIGHWAY DEPARTMENT

ALIGNMENT MAP

AJO-GILA BEND HIGHWAY

SHOWING UNAPPROPRIATED AND UNRESERVED PUBLIC LAND THROUGH WHICH FEDERAL AID SECONDARY PROJECT 120. PASSES AND THROUGH WHICH A 200' STATE HIGHWAY RIGHT OF WAY IS REQUESTED IN:— W.½ W.½ S.W.¼ SEC. 3. E.½ E.½ SEC. 4 NE.¼ NE.¼ SEC. 9. W.½ W.½ SEC. 10. W.½ SEC. 15. W.½ E.½ & E.½ N.W.¼ SEC. 22. W.½ E.½ SEC. 27. W.½ E.½ SEC. 34. T.11 S.-R.6 W. W.½ E.½ SEC. 3. W.½ W.½ NE.¼ & N.W.¼ SE.¼ SEC. 10. E.½ NE.¼ NW.¼ SEC. 15. T.12 S.-R.6 W. G.&S.R.B.&M. PIMA COUNT, ARIZONA.

DATE Feb 24 1938

ARIZONA STATE HIGHWAY ENGINEER

CERTIFICATE OF REGISTER U.S. GENERAL LAND OFFICE

I, HEREBY CERTIFY THAT ACCORDING TO THE RECORDS OF THIS OFFICE THE FOLLOWING PARCELS OF LAND THROUGH WHICH F. A. S. PROJECT 120. PASSES AS SHOWN BY THIS SKETCH IS UNAPPROPRIATED AND UNRESERVED PUBLIC LAND:— W.½ W.½ S.W.¼ SEC. 3. E.½ E.½ SEC. 4. NE.¼ NE.¼ SEC. 9. W.½ W.½ SEC. 10. W.½ SEC. 15. W.½ E.½ & E.½ N.W.¼ SEC. 22. W.½ E.½ SEC. 27. W.½ E.½ SEC. 34. T. 11 S.- R. 6 W. W.½ E.½ SEC. 3. W.½ W.½ NE.¼ & N.W.¼ SE.¼ SEC. 10. E.½ NE.¼ NW.¼ SEC. 15. T.12 S.- R.6 W. G. &S.R.B. & M. PIMA COUNTY, ARIZONA.

DATE: March 1 1938

REGISTER

U.S. DEPARTMENT OF INTERIOR

PURSUANT TO THE PROVISIONS OF SECTION 17 OF THE ACT OF CONGRESS 42. STATUTE 212. APPROVED AS TO A HIGHWAY RIGHT OF WAY 200 FEET WIDE THROUGH:— W.½ W.½ S.W.¼ SEC. 3. E.½ E.½ SEC. 4. NE.¼ NE.¼ SEC. 9. W.½ W.½ SEC. 10. W.½ SEC. 15. W.½ E.½ & E.½ N.W.¼ SEC. 22. W.½ E.½ SEC. 27. W.½ E.½ SEC. 34. T. 11 S.- R.6 W. W.½ E.½ SEC. 3. W.½ W.½ NE.¼ & N.W.¼ SE.¼ SEC. 10. E.½ NE.¼ N.W.¼ SEC. 15. T.12 S.- R.6 W. G.&S.R.B.&M. PIMA. COUNTY, ARIZONA.

SUBJECT TO ALL VALID EXISTING RIGHTS BUT RESERVING RIGHT OF WAY FOR CANALS AND DITCHES CROSSING SAID HIGHWAY RIGHT OF WAY AND CONSTRUCTED BY AUTHORITY OF THE UNITED STATES.

DATE _____ 1938 _____ SECRETARY
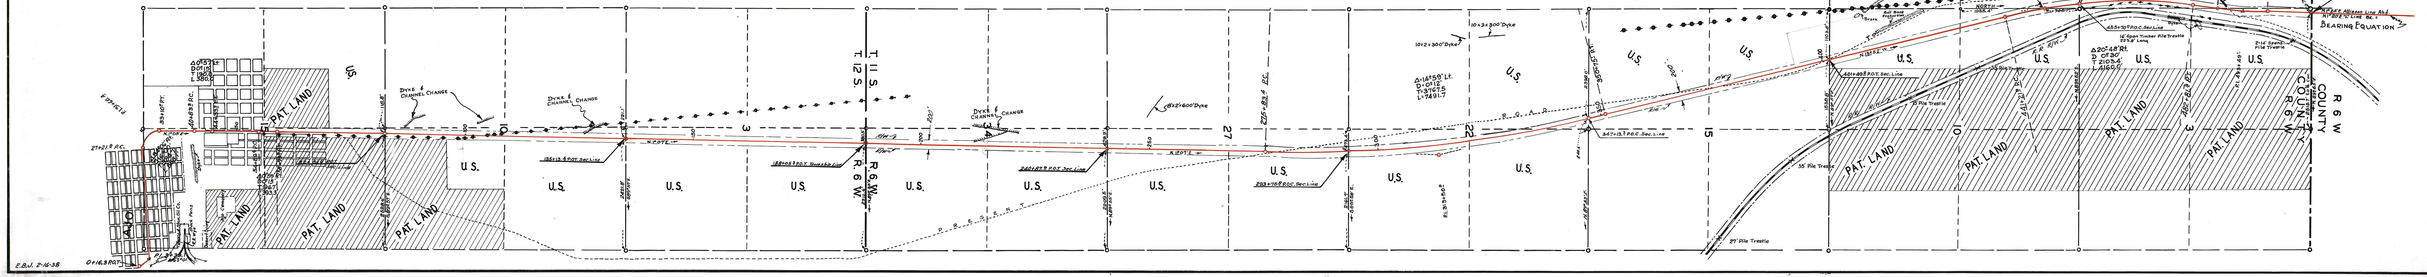
Scale 1"=1000'