10-T-166

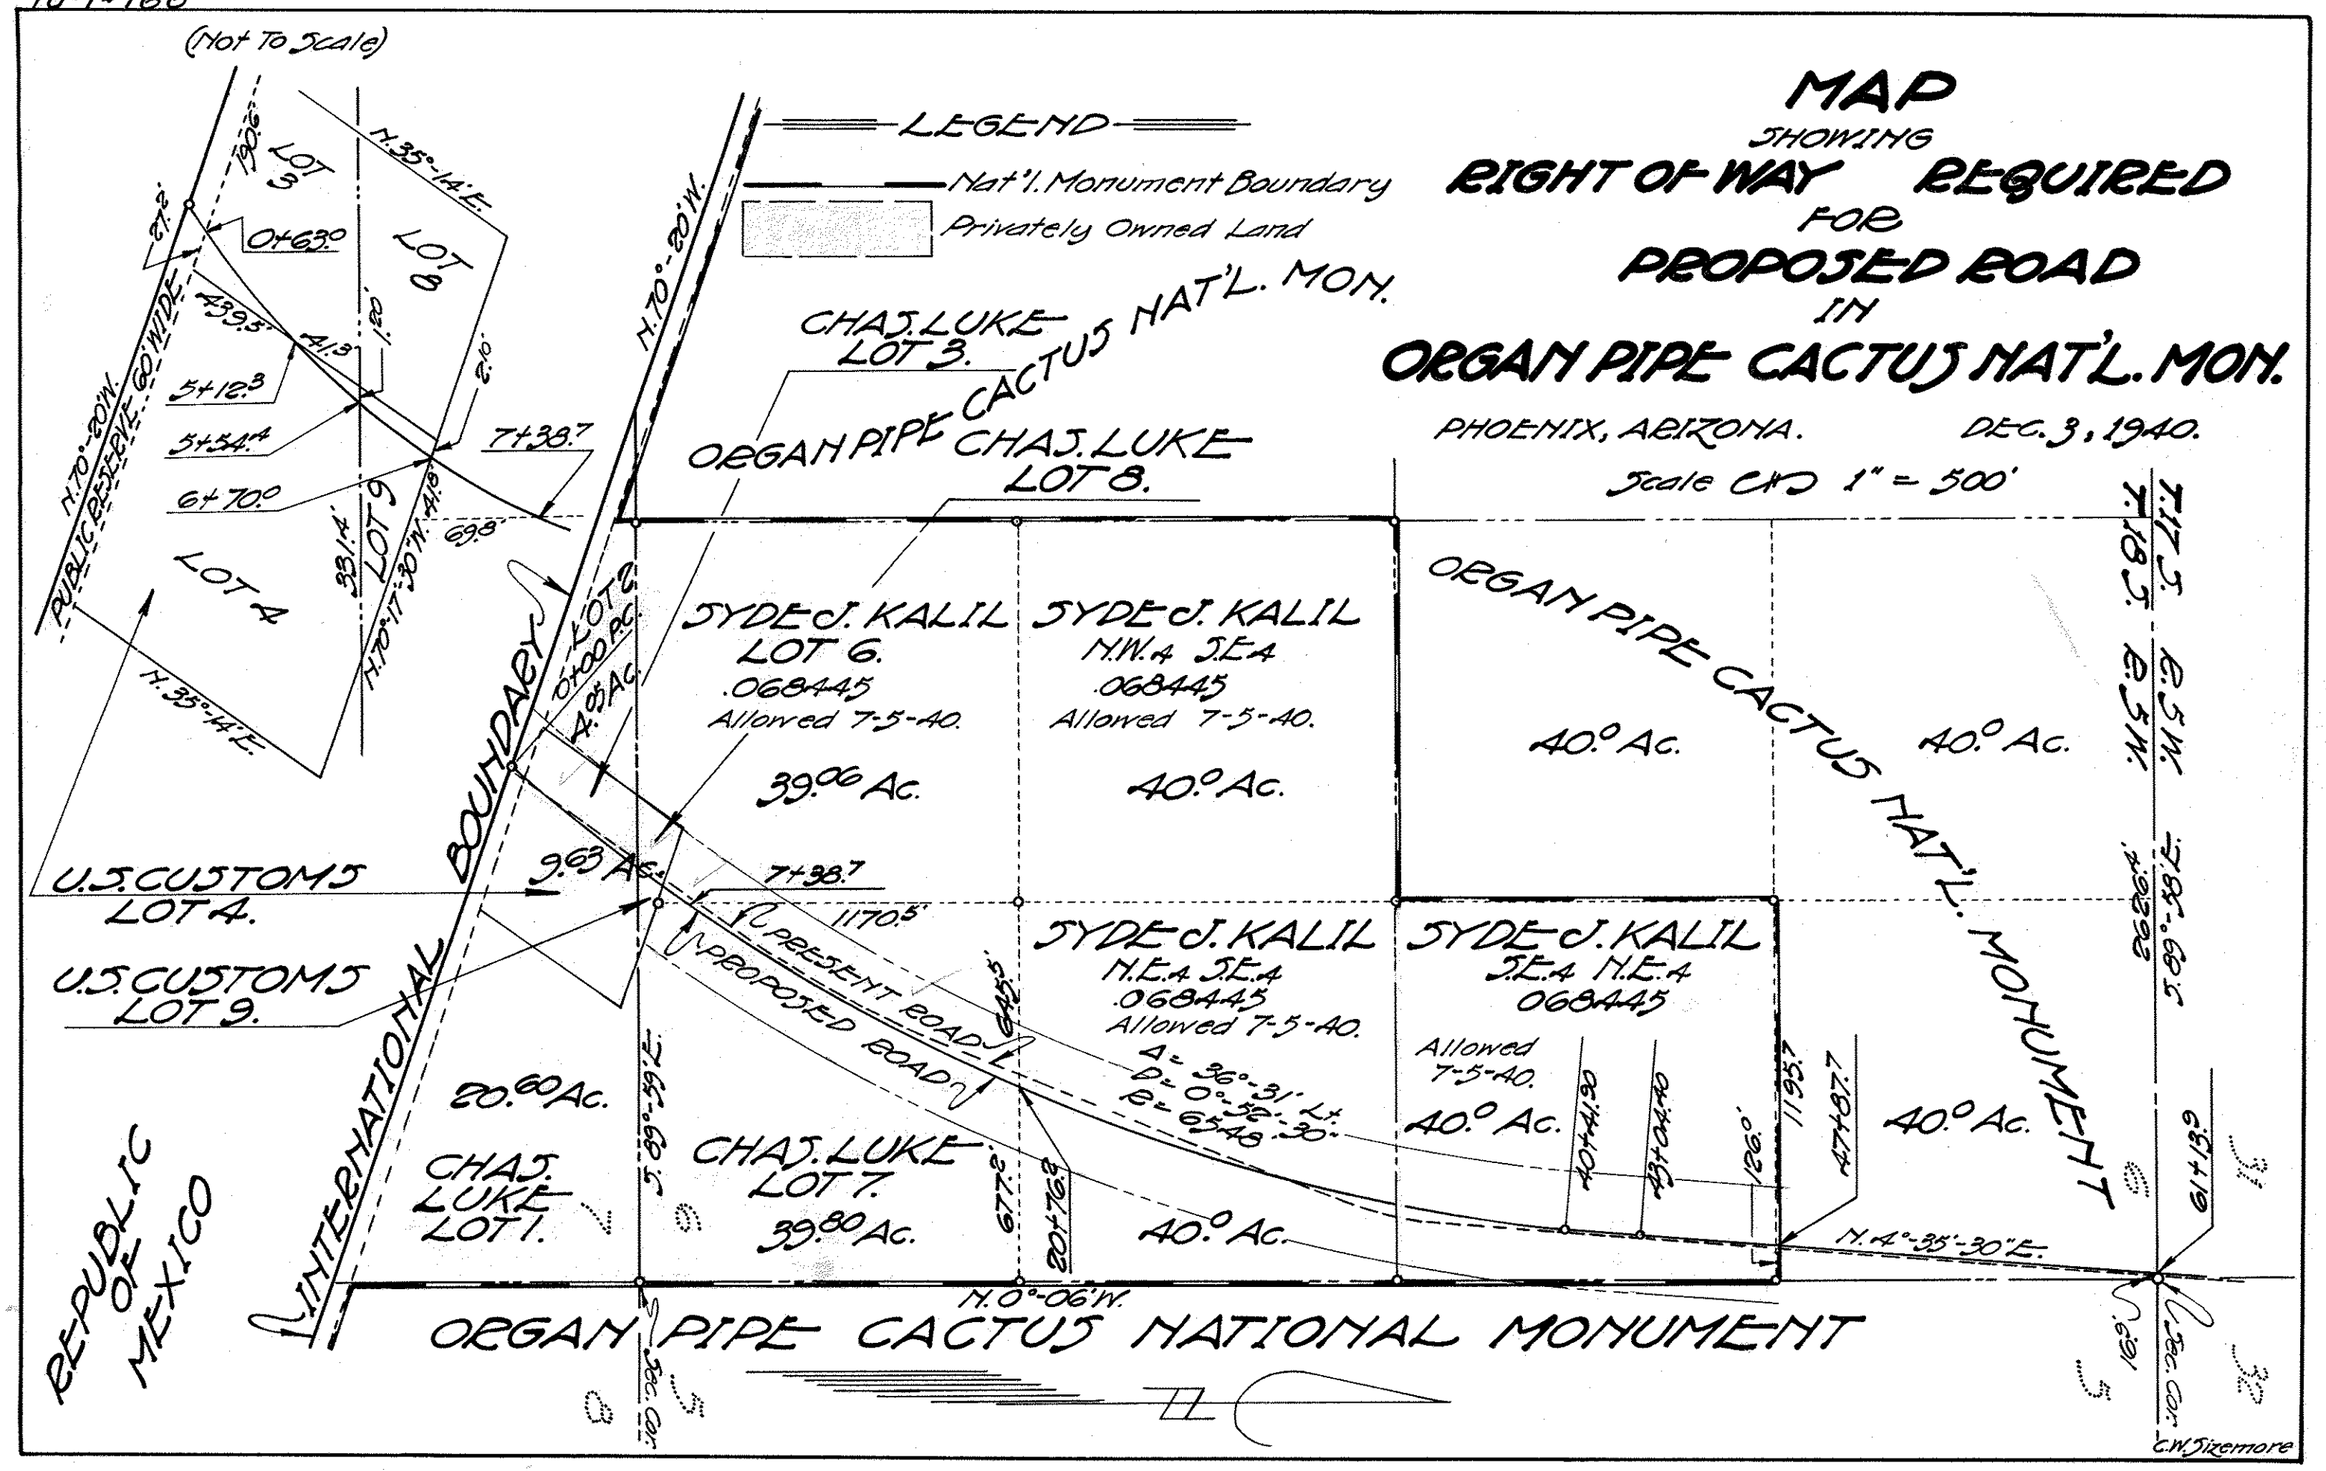
(Not To Scale)
MAP
SHOWING
RIGHT OF WAY REQUIRED
FOR
PROPOSED ROAD
IN
ORGAN PIPE CACTUS NAT'L. MON.
PHOENIX, ARIZONA.
DEC. 3, 1940.
Scale CWS 1" = 500'
LEGEND
Nat'l. Monument Boundary
Privately Owned Land
LOT 3
LOT 8
LOT 9
LOT 4
PUBLIC RESERVE 60' WIDE
N.70°-20'W.
N.35°-14'E.
N.70°-20'W.
N.70°-17'-30"W.
0+63.0
5+12.3
5+54.4
6+70.0
7+38.7
CHAS. LUKE LOT 3.
ORGAN PIPE CACTUS NAT'L. MON.
ORGAN PIPE CHAS. LUKE LOT 8.
SYDE J. KALIL LOT 6. .068445 Allowed 7-5-40. 39.06 Ac.
SYDE J. KALIL N.W.4 S.E.4 .068445 Allowed 7-5-40. 40.0 Ac.
ORGAN PIPE CACTUS NAT'L. MONUMENT
40.0 Ac.
40.0 Ac.
T.17 S.
T.18 S.
R.5 W.
INTERNATIONAL BOUNDARY
LOT 2 0+00 P.C. 4.93 Ac.
U.S. CUSTOMS LOT 4.
U.S. CUSTOMS LOT 9.
9.63 Ac.
7+38.7
1170.5'
PRESENT ROAD
PROPOSED ROAD
SYDE J. KALIL N.E.4 S.E.4 .068445 Allowed 7-5-40.
SYDE J. KALIL S.E.4 N.E.4 068445 Allowed 7-5-40.
Δ = 36°-31'
D = 0°-52' Lt.
R = 6548.30'
40.0 Ac.
40.0 Ac.
40.0 Ac.
40.0 Ac.
S.89°-58'E.
S.89°-48'E.
2626.4'
20.60 Ac.
CHAS. LUKE LOT 1.
CHAS. LUKE LOT 7. 39.80 Ac.
40.0 Ac.
67.2'
201+76.2
425.5'
40+41.90
43+04.40
126.0'
11955.7
47+87.7
N.4°-35'-30"E.
61+13.9
N.0°-06'W.
REPUBLIC OF MEXICO
ORGAN PIPE CACTUS NATIONAL MONUMENT
Sec. Cor.
C.W. Sizemore