B 7-T-387

indexed

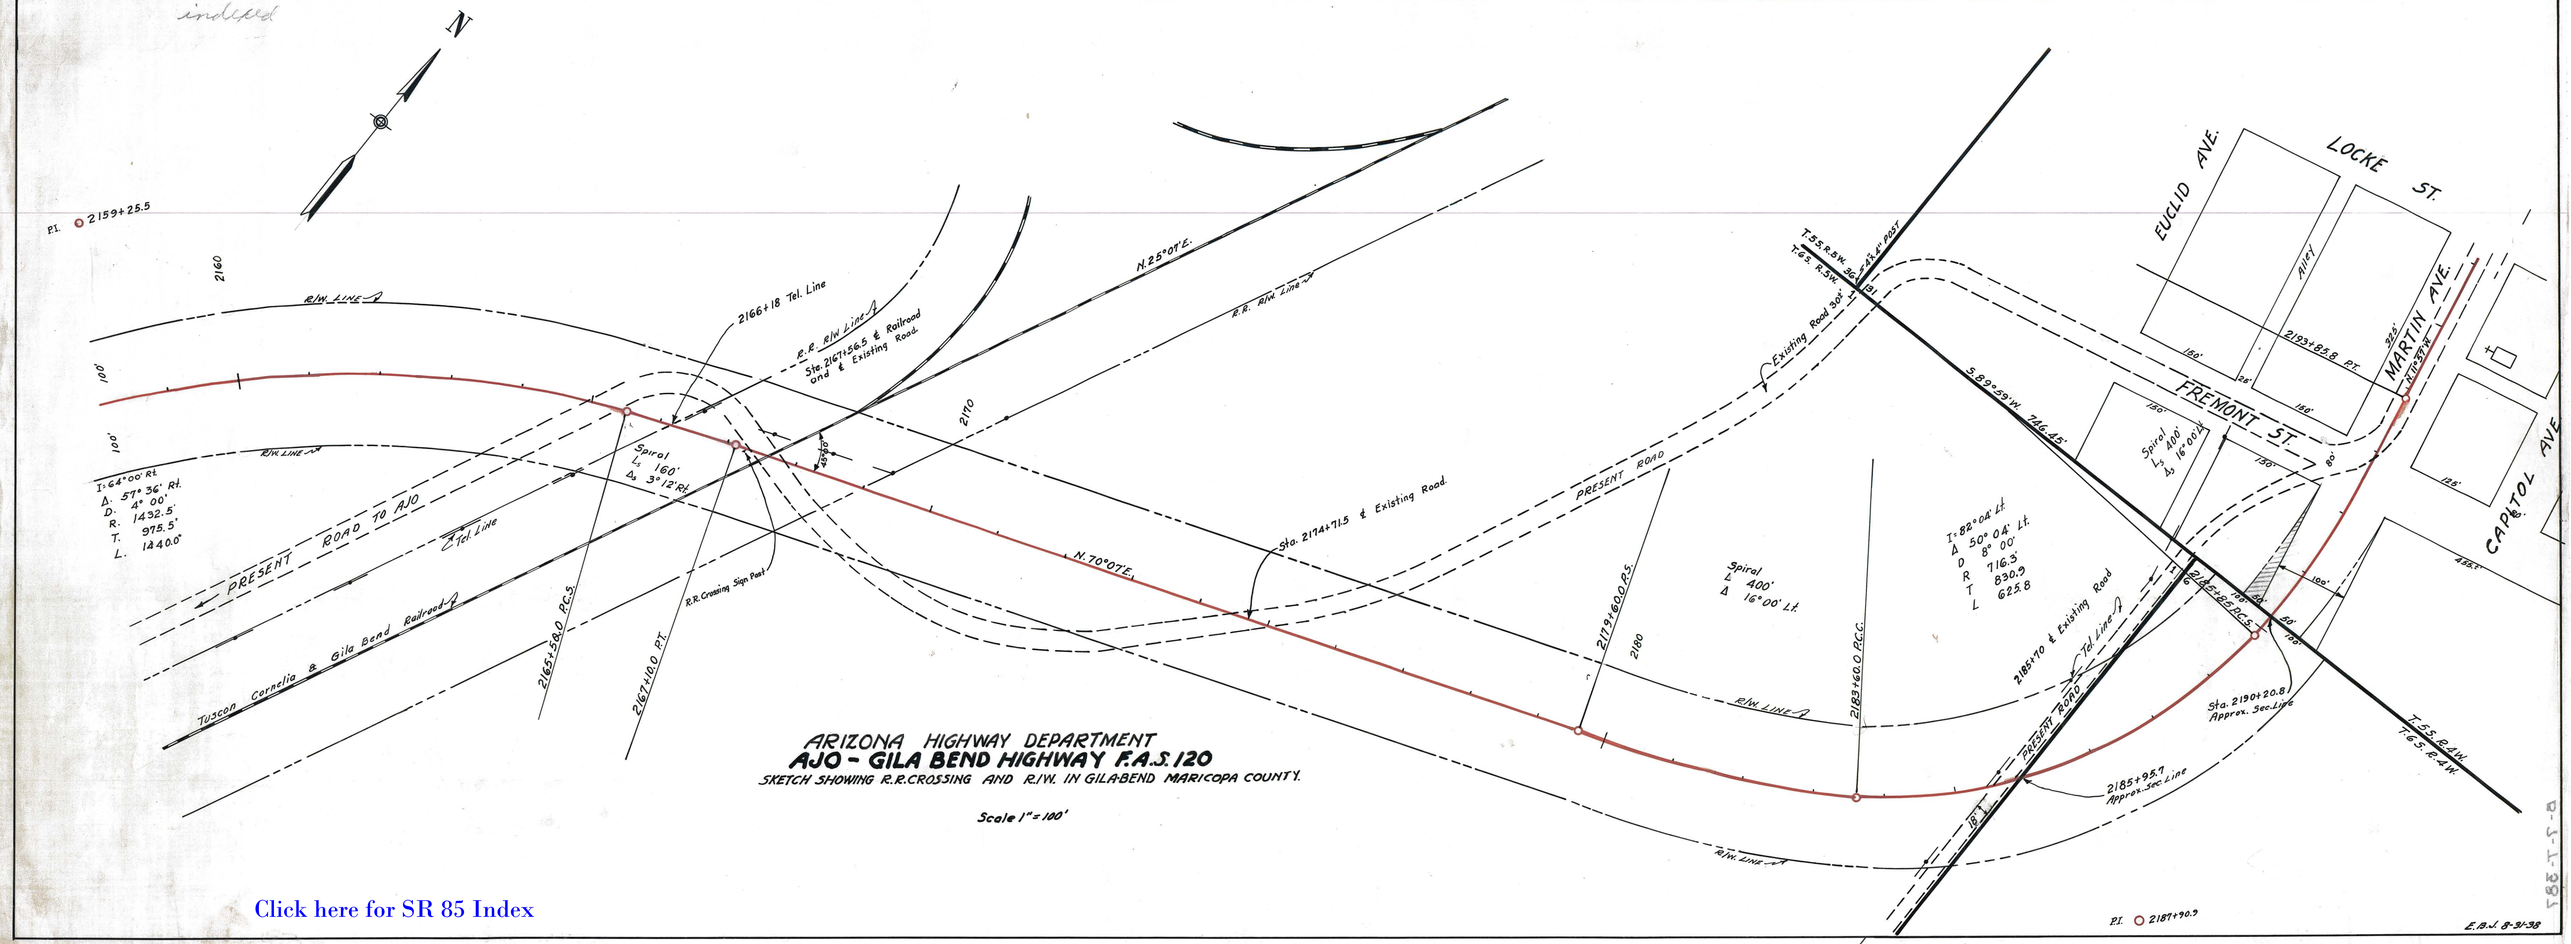

ARIZONA HIGHWAY DEPARTMENT
AJO - GILA BEND HIGHWAY F.A.S. 120
SKETCH SHOWING R.R. CROSSING AND R/W. IN GILA BEND MARICOPA COUNTY.

Scale 1" = 100'

Click here for SR 85 Index

B-7-T-387