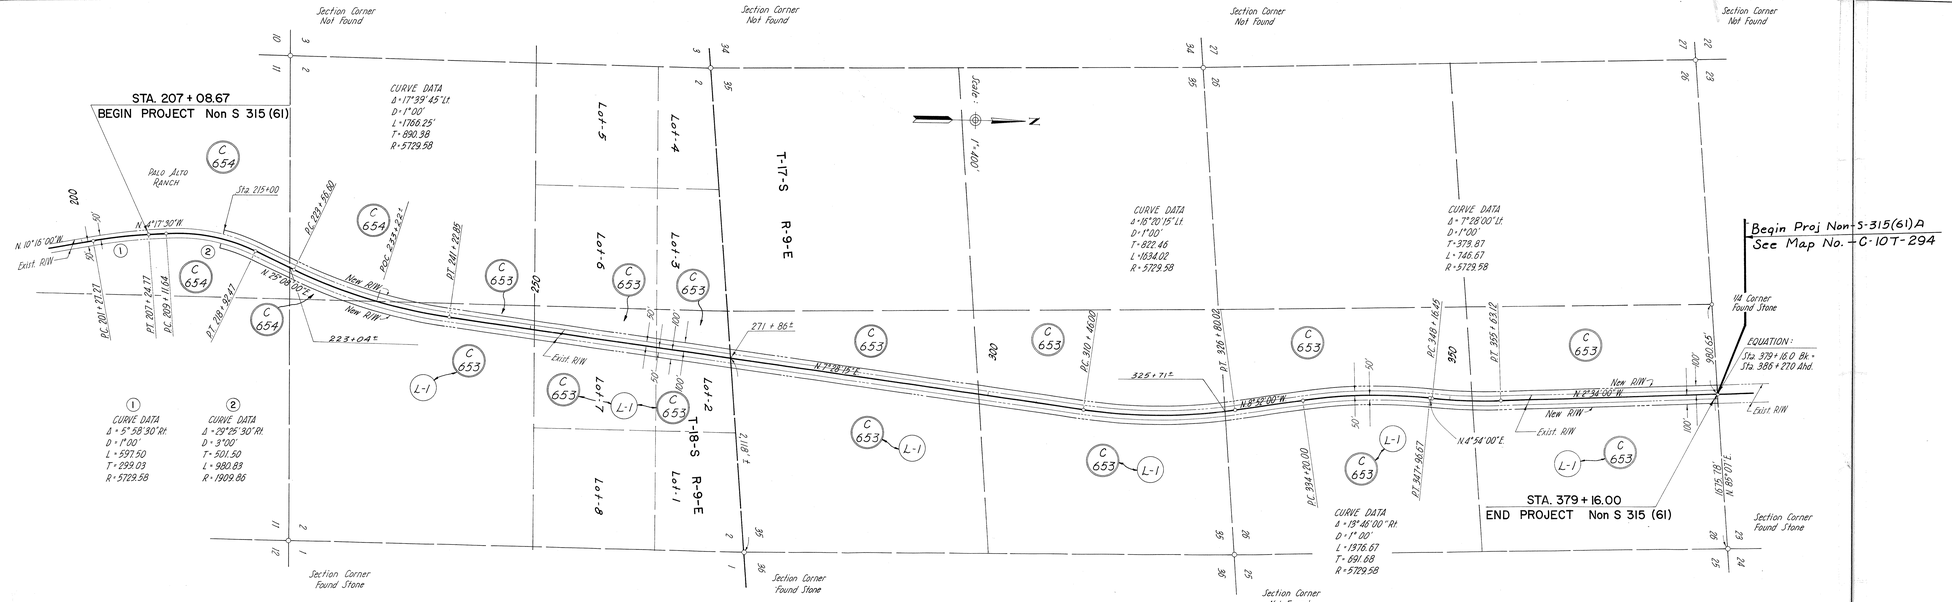

OWNERSHIP RECORD

ITEM	OWNER	DESCRIPTION	ALIENATED PARCEL	RETAINED PARCEL	DATE PARCEL
C-653	State of Arizona	Lots 6, 7, 11 & 12, Sec. 2, T.18S. R.9E.			
		E½ Sec. 35, " " "			
		E½ Sec. 26, " " "			
L-1	Roland & Eldora Curry				
C-654	Roland & Eldora Curry	NW¼ Sec. 11, T.18S. R.9E.			
		SW¼ Sec. 2, " "			

SASABE - ROBLES RANCH
STATE HIGHWAY 286
PALO ALTO RANCH SECTION
Non 2 - 315 (1)
207+08.67 379+16.00
PIMA COUNTY

District
1" = 400'

C-10T-305

Click here for SR 86 Index