Click here for SR 86 Index

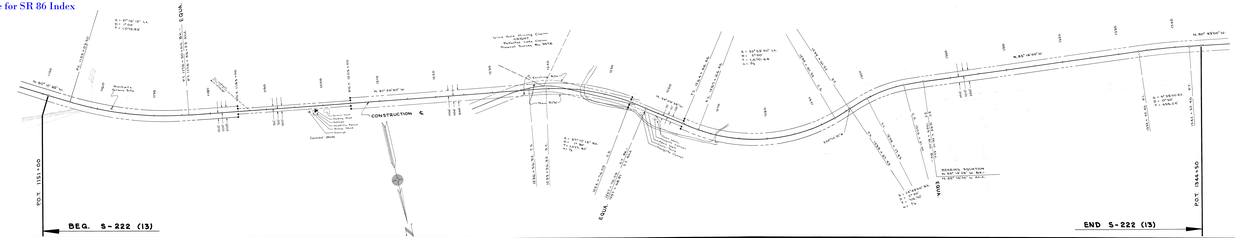

ARIZONA HIGHWAY DEPARTMENT
AJO - TUCSON HIGHWAY
PROJECT S-222 (13)
PAPAGO INDIAN RESERVATION
PIMA COUNTY

Application for Highway Right of Way over, on, or adjacent to and side of the lands of the Papago Tribe of the U.S. Indian Reservation, Pima County, Arizona.

ARIZONA HIGHWAY DEPARTMENT
By: _____
Director, Highway Division

U.S. BUREAU OF INDIAN AFFAIRS

I hereby consent to the provisions of the Act of February 5, 1948 (62 Stat. 17) and the Act of August 28, 1954 (68 Stat. 892) (25 U.S.C. 324 and 325) and Minor Road Rule and regulations for Road-Way Easement Right of Ingress Egress and Egress of the Road-Way Easement.

Date _____

_____
Superintendent, Papago Agency

PAPAGO AGENCY

I hereby certify that the Particulars of the Survey as shown on this plat express contractual obligations of Grantee.

Date _____

_____
Chairman, Papago Tribal Council

Date _____

_____
Superintendent, Papago Agency

ENGINEER'S STATEMENT

I, J. D. Lee, Engineer, certify that attached is the Right of Way Description, Survey Plat and Profile of the Highway to be built, and to the best knowledge and belief of the undersigned, the Right of Way Description, Survey Plat and Profile of the Highway Project Shown thereon, conform to the Highway Project Shown.

Date 2-17-66

J. D. Lee
Highway Engineer

APPLICANT'S CERTIFICATE

This is to certify that all land and other improvements to contract Grantee in the Grant applied for are contained in the Right of Way Description, Survey Plat and Profile and approved by the Bureau of Indian Affairs, Phoenix, Arizona, and that the Grantee has the right of way through these lands and that the Grantee has the right to enter upon the land for the purpose of the Grant and that the Grantee is not a minor or an incompetent.

Date 2-17-66

J. D. Lee
State Highway Engineer

OWNER/SHIP TABLE

TRACT NO.	OWNER	DESCRIPTION
1004	Richard Everett/Marian Everett	Mr. Remington
1006	Sally Wright	Corner Sally Mining Claims

STATE HIGHWAY DEPARTMENT
RIGHT OF WAY DIVISION

RIGHT OF WAY MAP OF
AJO - TUCSON
STATE HIGHWAY
STATE SECONDARY S-222 (13)
COVERED WELLS SEC.
STA. 1151+00 TO STA. 1144+00
PIMA COUNTY

ALIGNMENT AND RIGHT OF WAY APPROVED IN ACCORDANCE WITH STATE HIGHWAY COMMISSION MINUTES

DRAWN BY	DATE	SCALE	CHECKED BY	FED. NO.
Jim Nichols	12-23-57	1"=400'	Hugo	A-ID-11-172

REV. DATE	DATE	REVISED BY