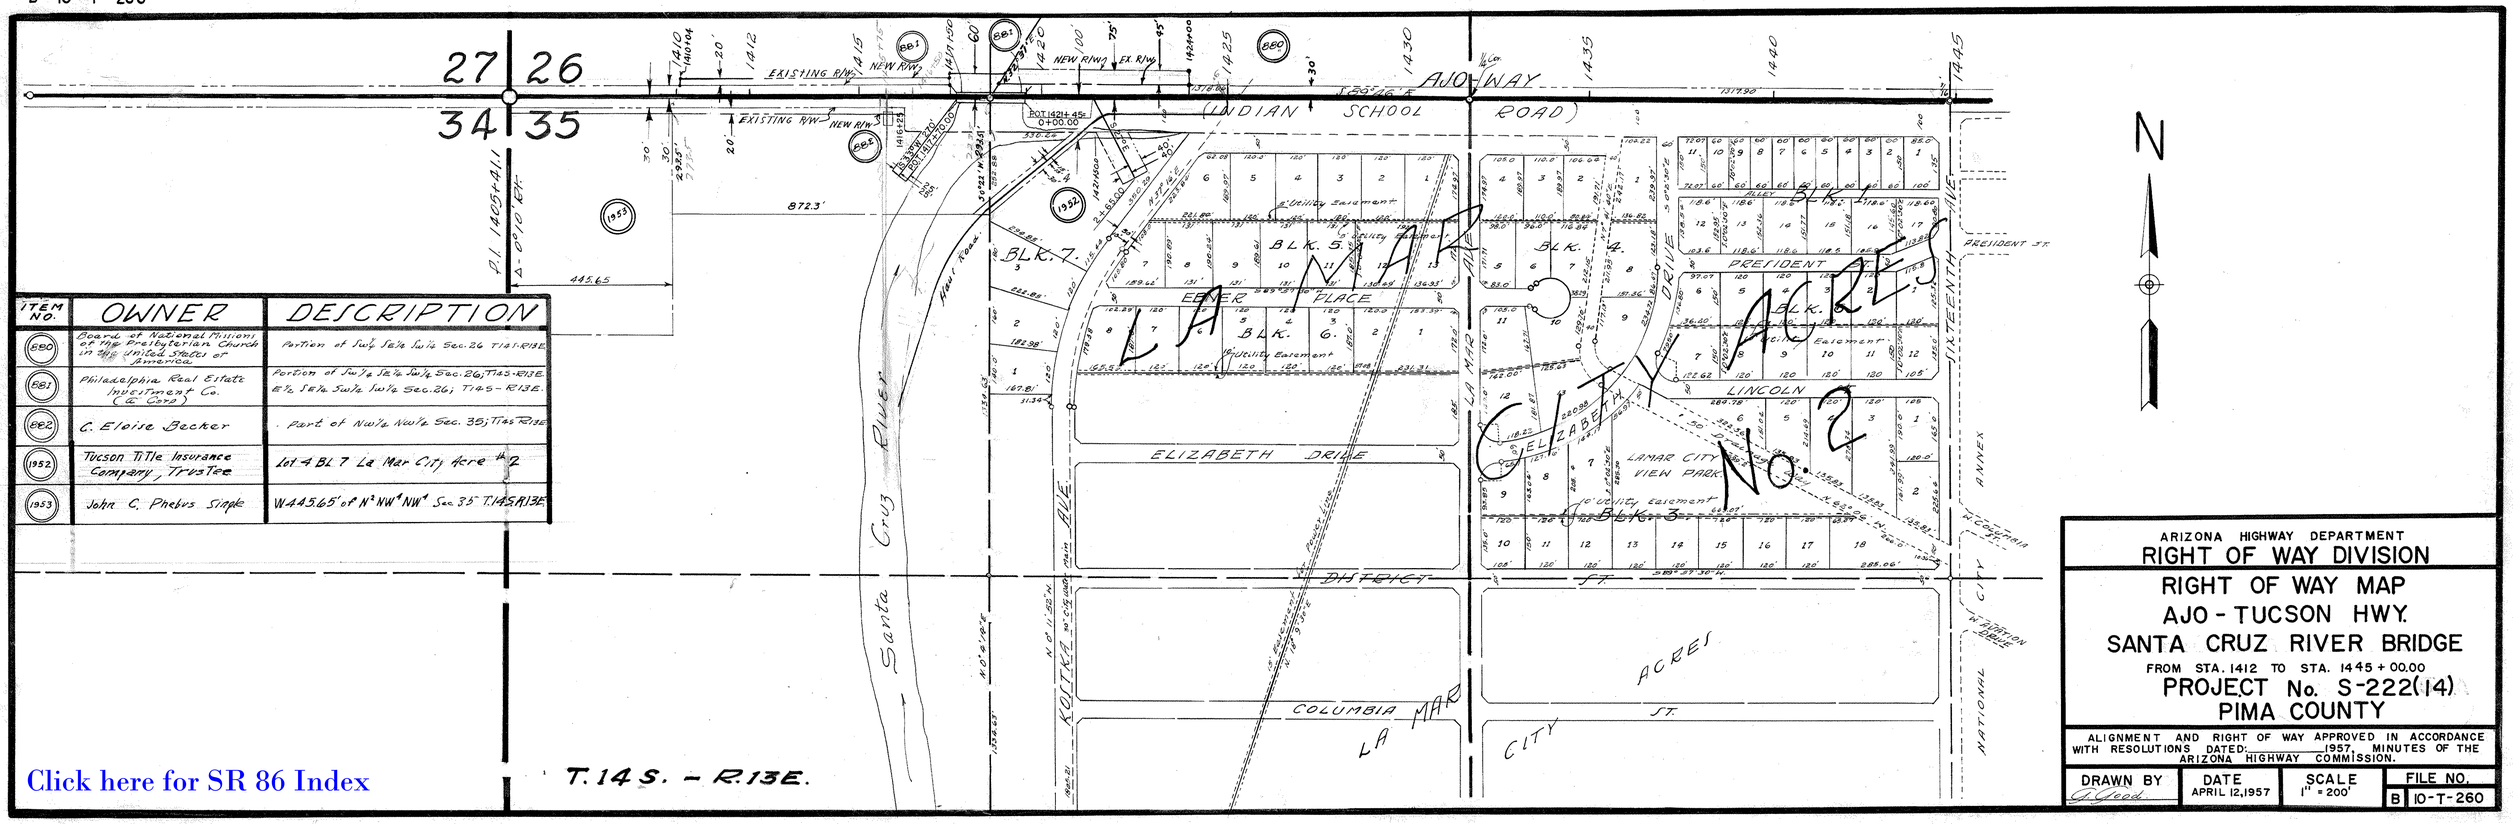

ITEM NO.	OWNER	DESCRIPTION
880	Board of National Missions of the Presbyterian Church in the United States of America	Portion of S½ SE¼ SW¼ Sec. 26 T14S-R13E
881	Philadelphia Real Estate Investment Co. (E. Getz)	Portion of S½ SE¼ SW¼ Sec. 26; T14S-R13E. E½ SE¼ SW¼ SW¼ Sec. 26; T14S-R13E.
882	C. Eloise Becker	Part of NW¼ NW¼ Sec. 35; T14S R13E
1952	Tucson Title Insurance Company, Trustee	Lot 4 BL 7 La Mar City Acre #2
1953	John C. Phebus Single	W 445.65' of N½ NW¼ NW¼ Sec. 35 T.14S R13E

Click here for SR 86 Index

T. 14 S. - R. 13 E.

ARIZONA HIGHWAY DEPARTMENT
RIGHT OF WAY DIVISION

RIGHT OF WAY MAP
AJO - TUCSON HWY.
SANTA CRUZ RIVER BRIDGE
FROM STA. 1412 TO STA. 1445 + 00.00
PROJECT No. S-222(14)
PIMA COUNTY

ALIGNMENT AND RIGHT OF WAY APPROVED IN ACCORDANCE WITH RESOLUTIONS DATED: _____ 1957, MINUTES OF THE ARIZONA HIGHWAY COMMISSION.

DRAWN BY	DATE	SCALE	FILE NO.
J. Geed	APRIL 12, 1957	1" = 200'	B 10-T-260