Click here for SR 86 Index

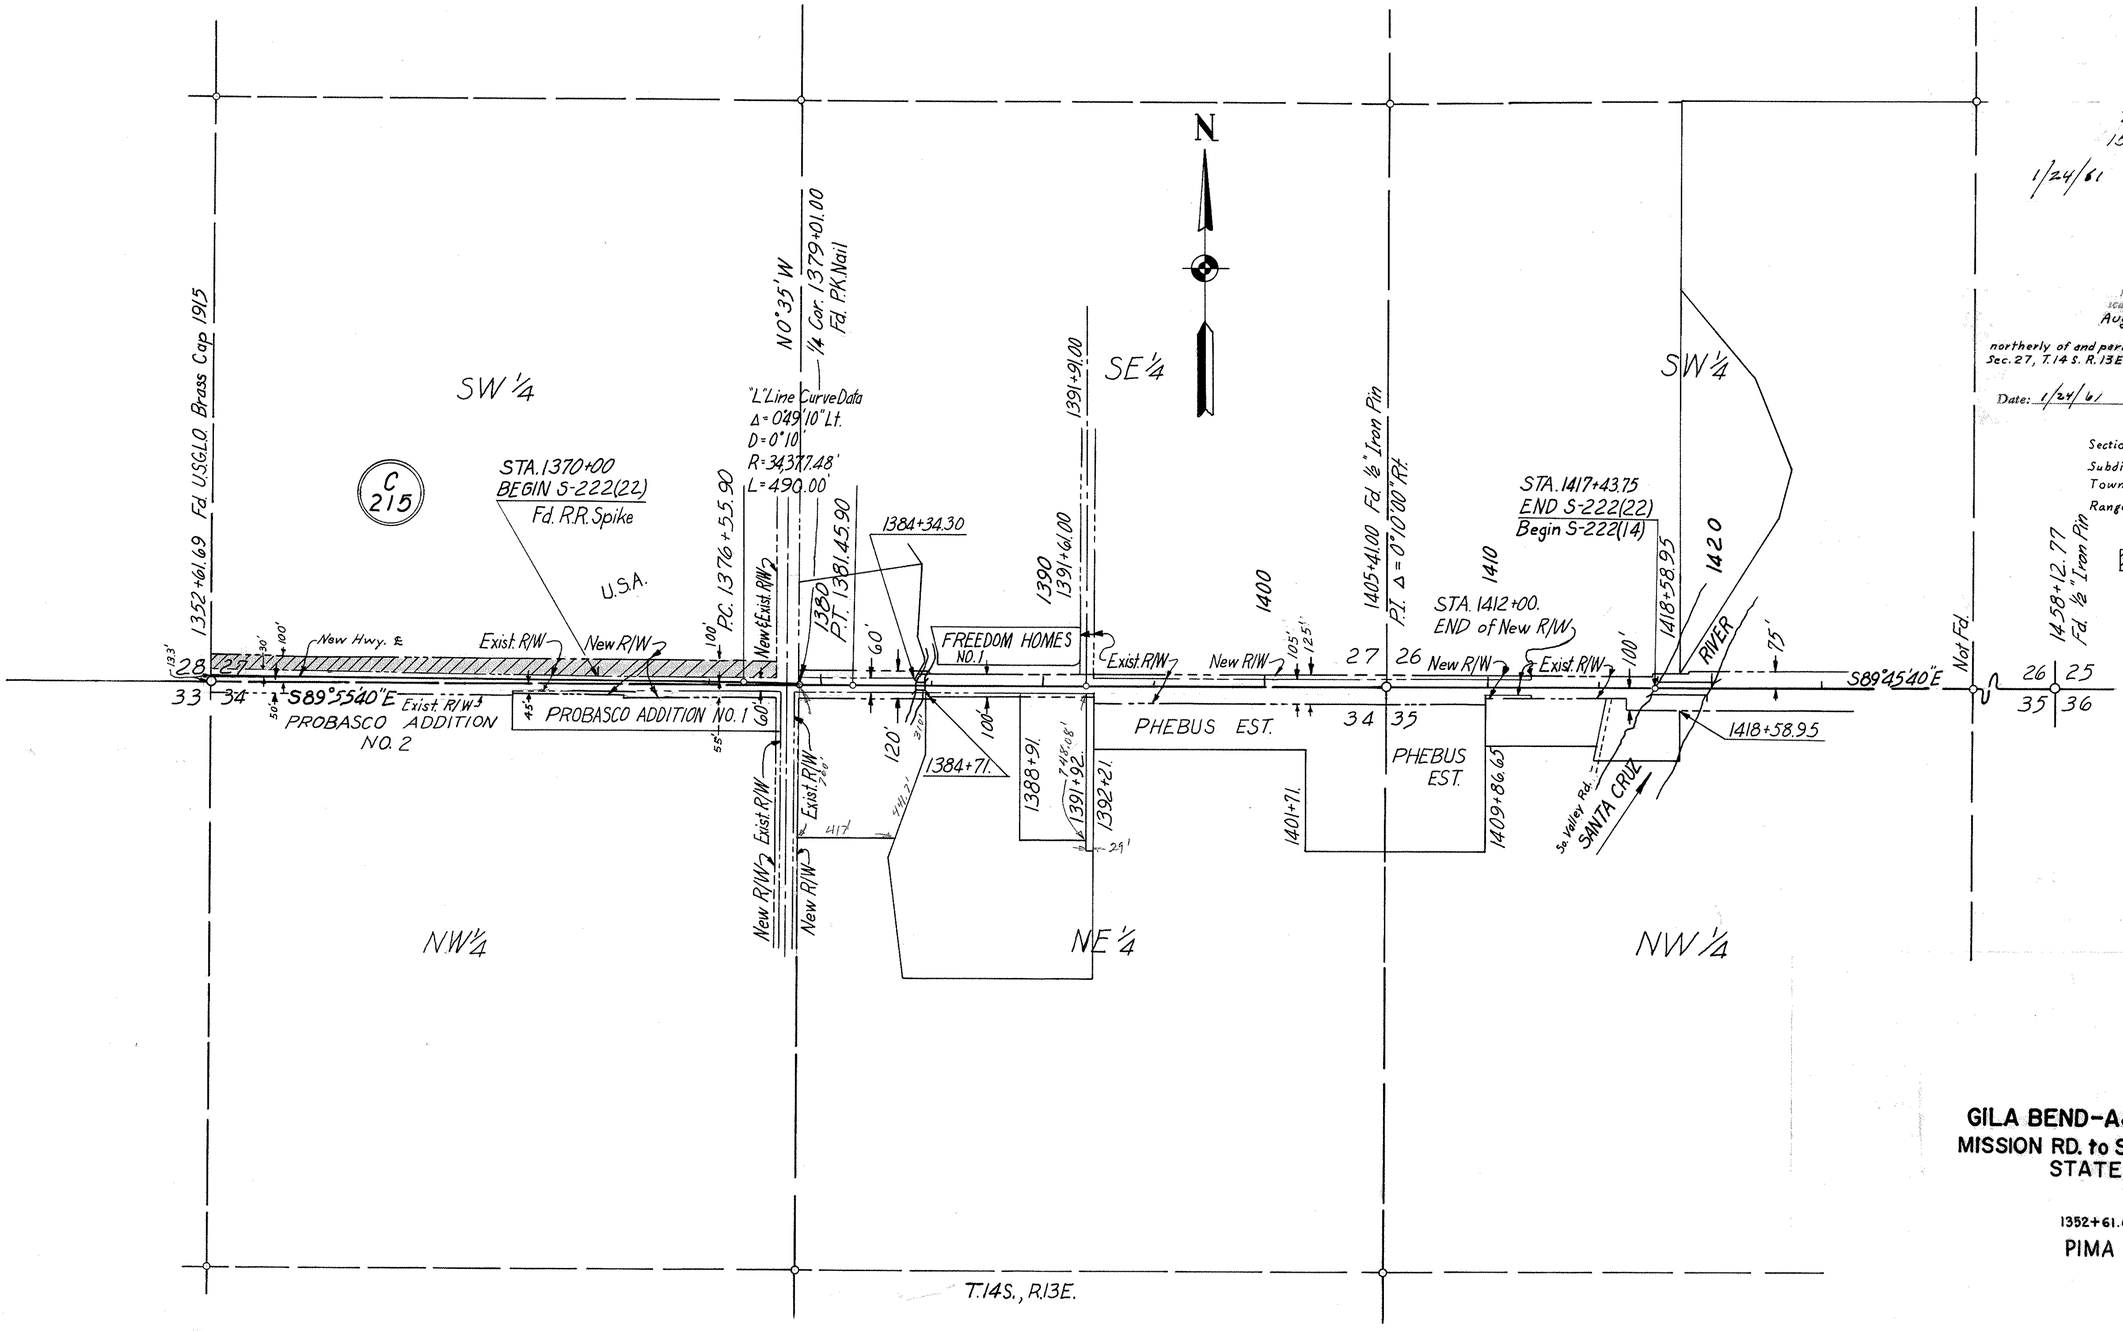

J. R. Van Horn
Deputy State Engineer

— as
of said works was
under authority com-
7th July 19 58 ; and
15th August 19 58 ; and
esented upon this map.

1/24/61

J. R. Van Horn
DEPUTY STATE ENGINEER

NT'S CERTIFICATE
J. R. Van Horn
ent hereon is the person employed by the
prepare this map, which has been adopted by
al location of the right of way thereby shown;
pled as a part of the complete application, and in
ecant may obtain the benefits of the Federal Aid
Aug. 27, 1958 (72 Stat. 835; 23 U.S.C. 317).

be 100'
northerly of and parallel to the south section line thru the SW 1/4 of
Sec. 27, T. 14 S. R. 13 E. - G.S.R.B. & M. Pima Co., & shall include exist. R/W.

ARIZONA STATE HIGHWAY DEPT.
Date: 1/24/61 By Wm. E. Lowery
STATE HIGHWAY ENGINEER

Section, 27
Subdivision S. 100' of the SW 1/4
Township 14 South
Range 13 East County Pima

Denotes U.S. Land
To Be Acquired
For Hwy. R/W.

GILA BEND-AJO-TUCSON HWY.
MISSION RD. to SANTA CRUZ RIVER
STATE HWY. 86
NON-S-222(61)A
1352+61.69 1418+58.95
PIMA COUNTY

DISTRICT OFF.
JULY 19, 1960
1" = 400'
8690

C-10T-293A

C-10-T-293A

C-10-T-293A