Click here for SR 87 Index

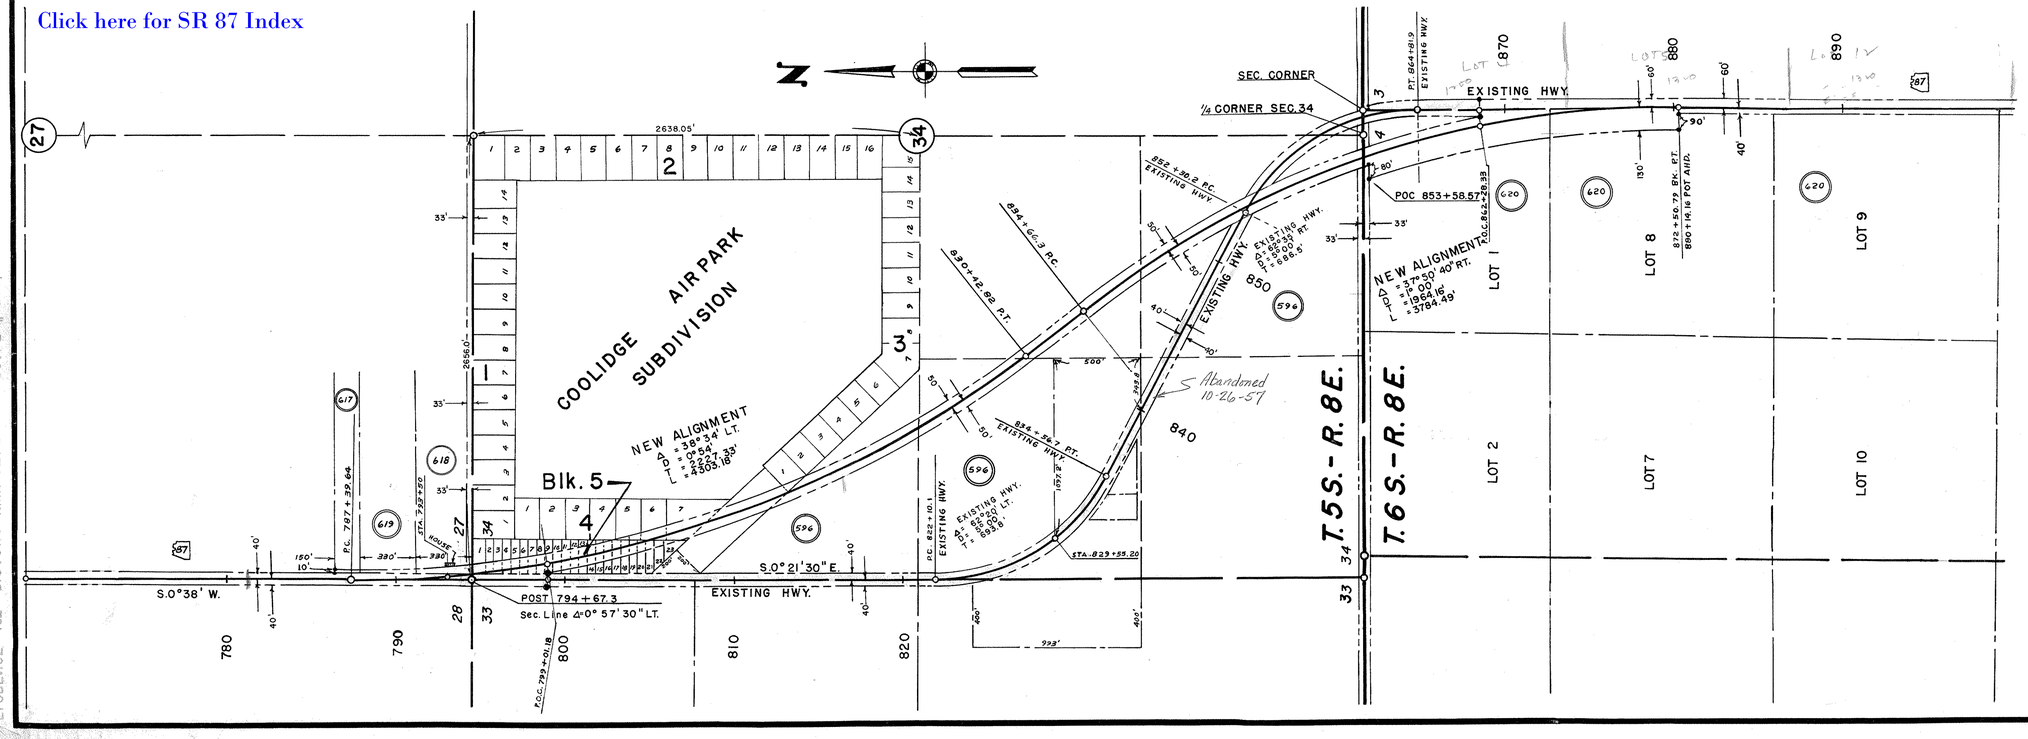


## OWNERSHIP RECORD

| ITEM N. | OWNER | DESCRIPTION |
|---|---|---|
| 596 | COOLIDGE AIR PARK CORP. | Part of W½, Sec. 34, T.5 S., R.8 E. |
| 620 | CHLOREN B. SHIFTLET | Lots 1, 8, 8 9; Sec. 4, T 6 S., R.8 E. |
| 618 | W. H. SIMMONS | SW¼ SW¼ SW SW, Sec. 27, T.5 S., R.8 E. |
| 619 | FRED WUERTZ | NW¼ SW¼ SW¼ SW¼, Sec. 27, T.5 S., R.8 E. |
| 617 | GEORGE B. STACK | S.150', SW¼ NW¼ SW¼ SW¼, Sec. 27, T.5 S., R.8 E. |

DENOTES R/W TO BE ABANDONED BY RESOLUTION NO: 61-133 DATED 4-20, 1961 — MINUTES OF THE ARIZONA HIGHWAY COMMISSION.

ARIZONA HIGHWAY DEPARTMENT

# RIGHT OF WAY DIVISION

## RIGHT OF WAY MAP
## FLORENCE JCT. - PICACHO HWY.
## COOLIDGE TO PICACHO

FROM STA. 780 TO STA. 890

## PROJECT F-019-1(1)
## PINAL COUNTY

ALIGNMENT AND RIGHT OF WAY APPROVED IN ACCORDANCE WITH RESOLUTIONS DATED AUGUST 10, 1956, MINUTES OF THE ARIZONA HIGHWAY COMMISSION.

| DRAWN BY: | DATE | SCALE | FILE NO. |
|---|---|---|---|
| Glen G. Haddock | JUNE 6, 1957 | 1" = 400' | A 11-T-336 |