9-T-160 Navajo Co.

Click here for SR 87 Index

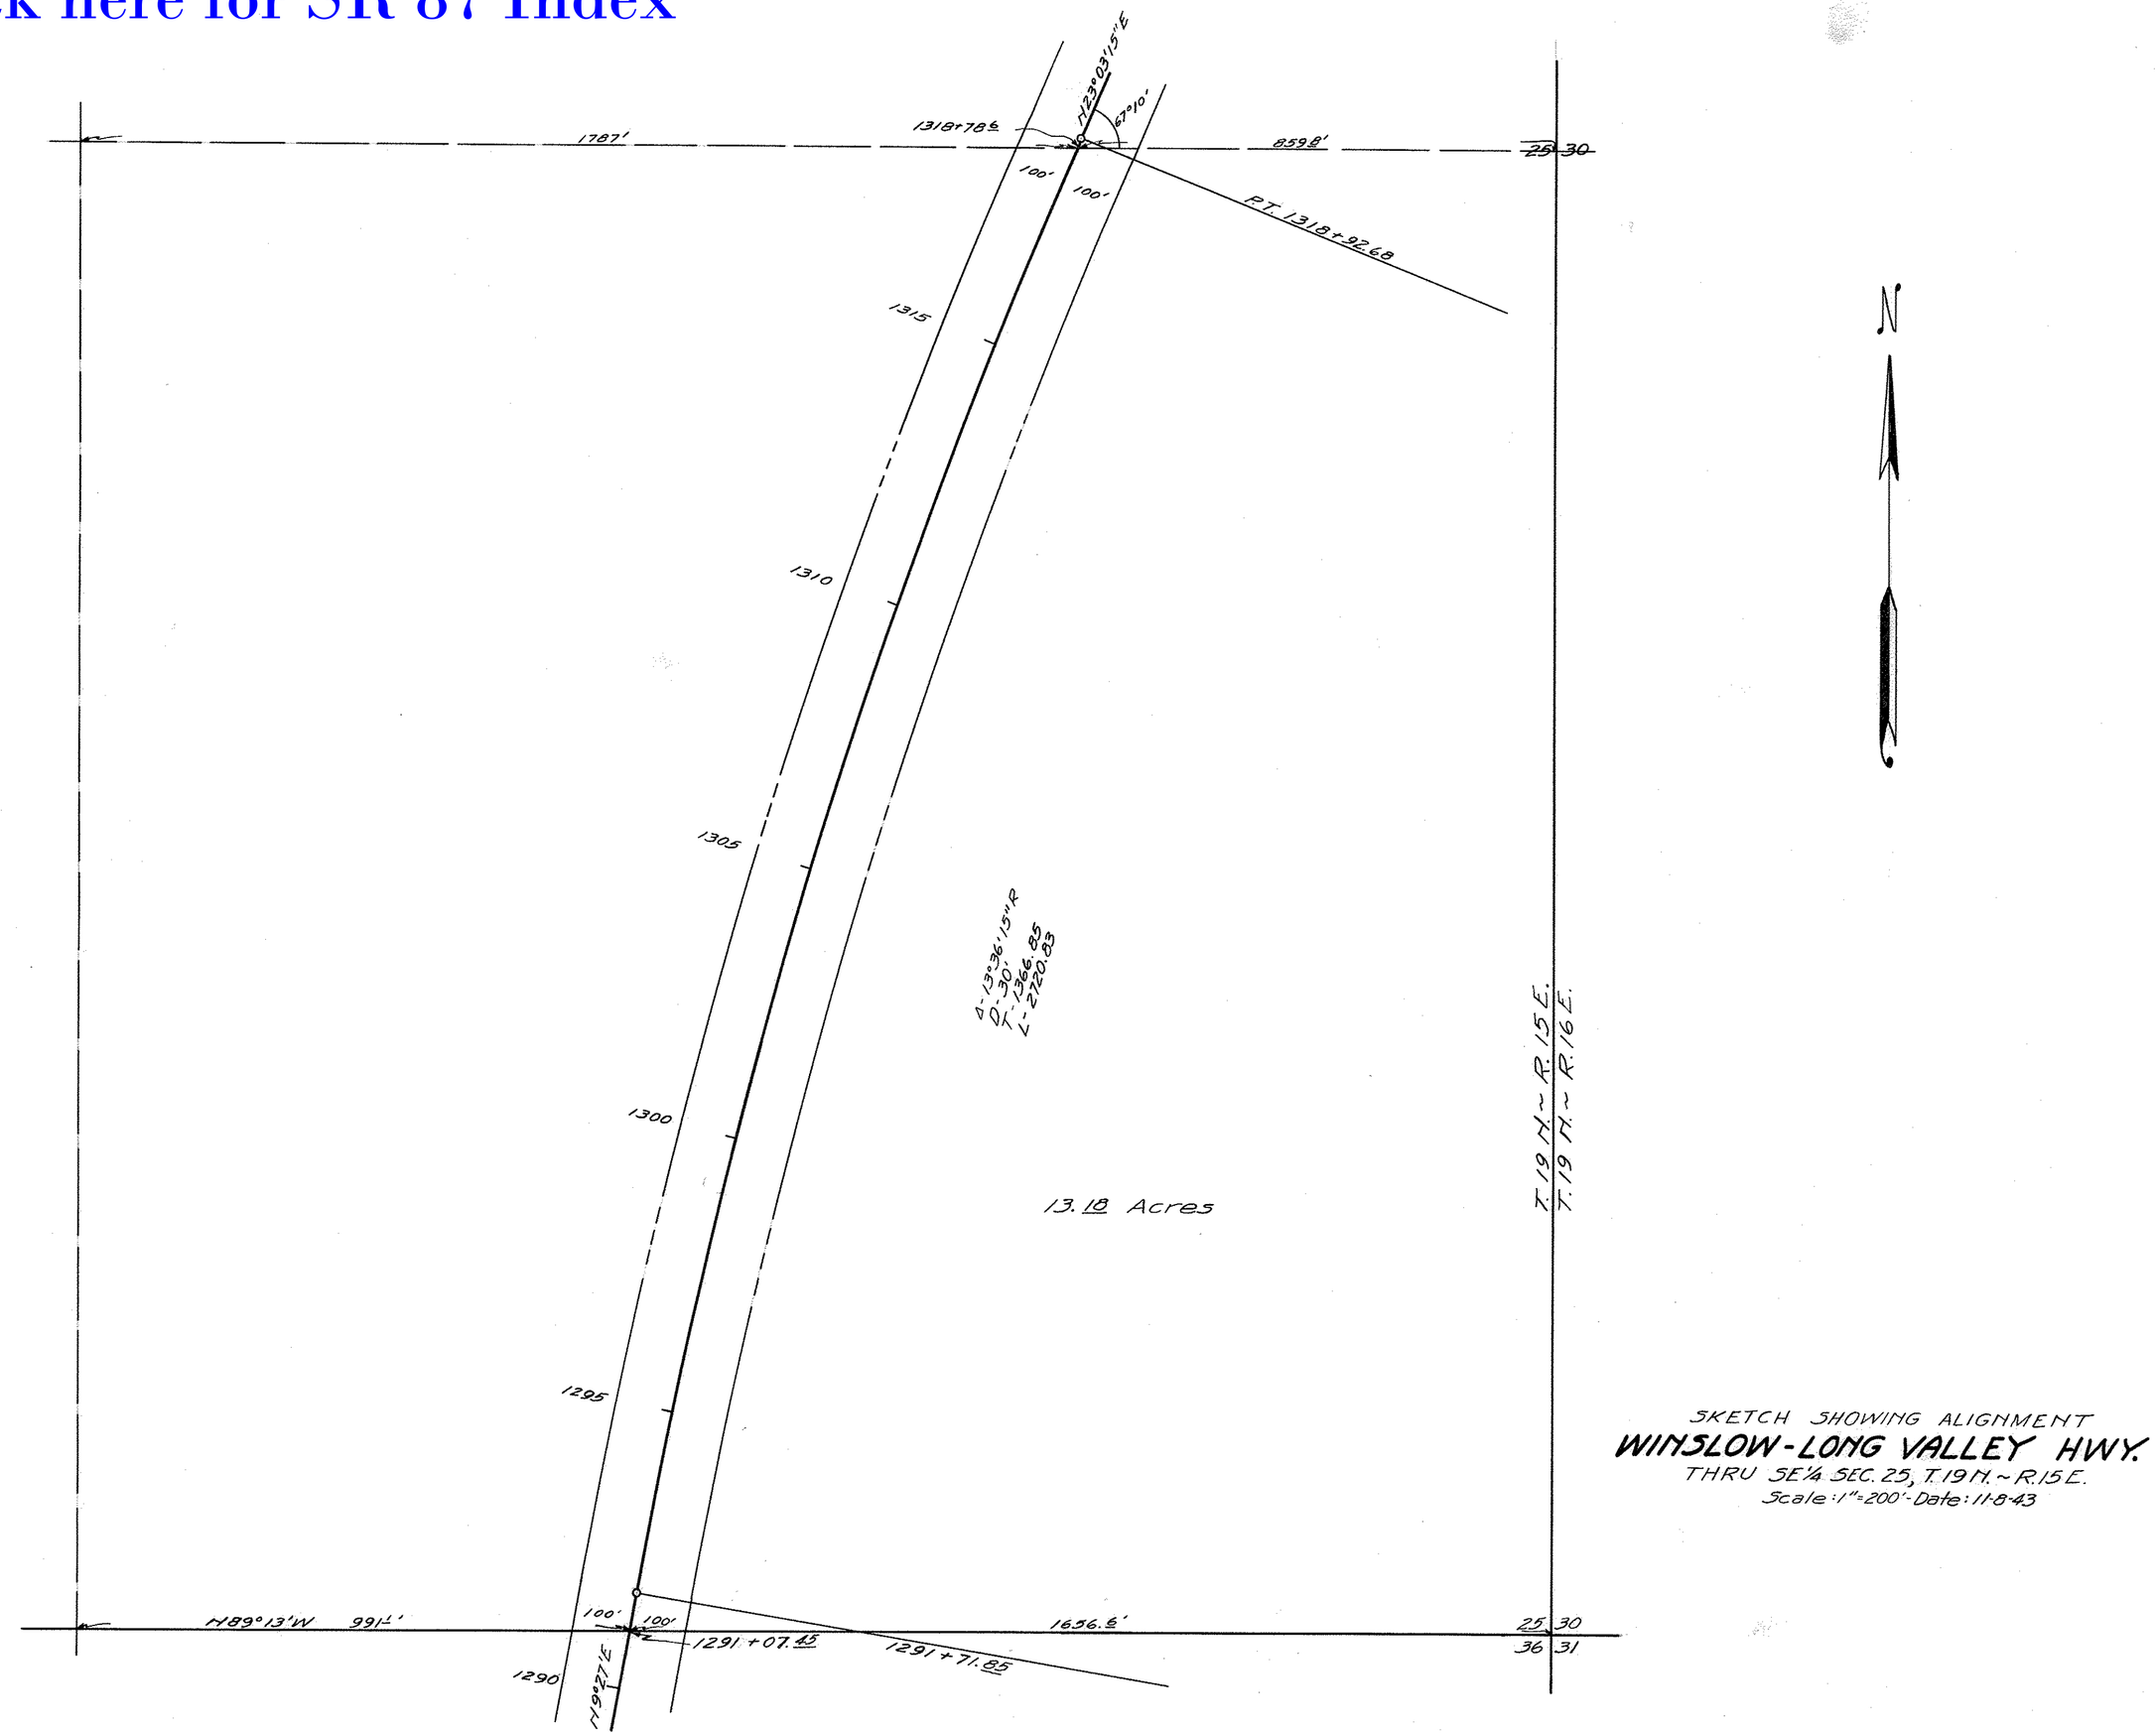


SKETCH SHOWING ALIGNMENT
**WINSLOW-LONG VALLEY HWY.**
THRU SE¼ SEC. 25, T. 19 N. ~ R. 15 E.
Scale: 1" = 200' - Date: 11-8-43

J.S.B.

9-T-160