FORT WHIPPLE MILITARY RESERVATION

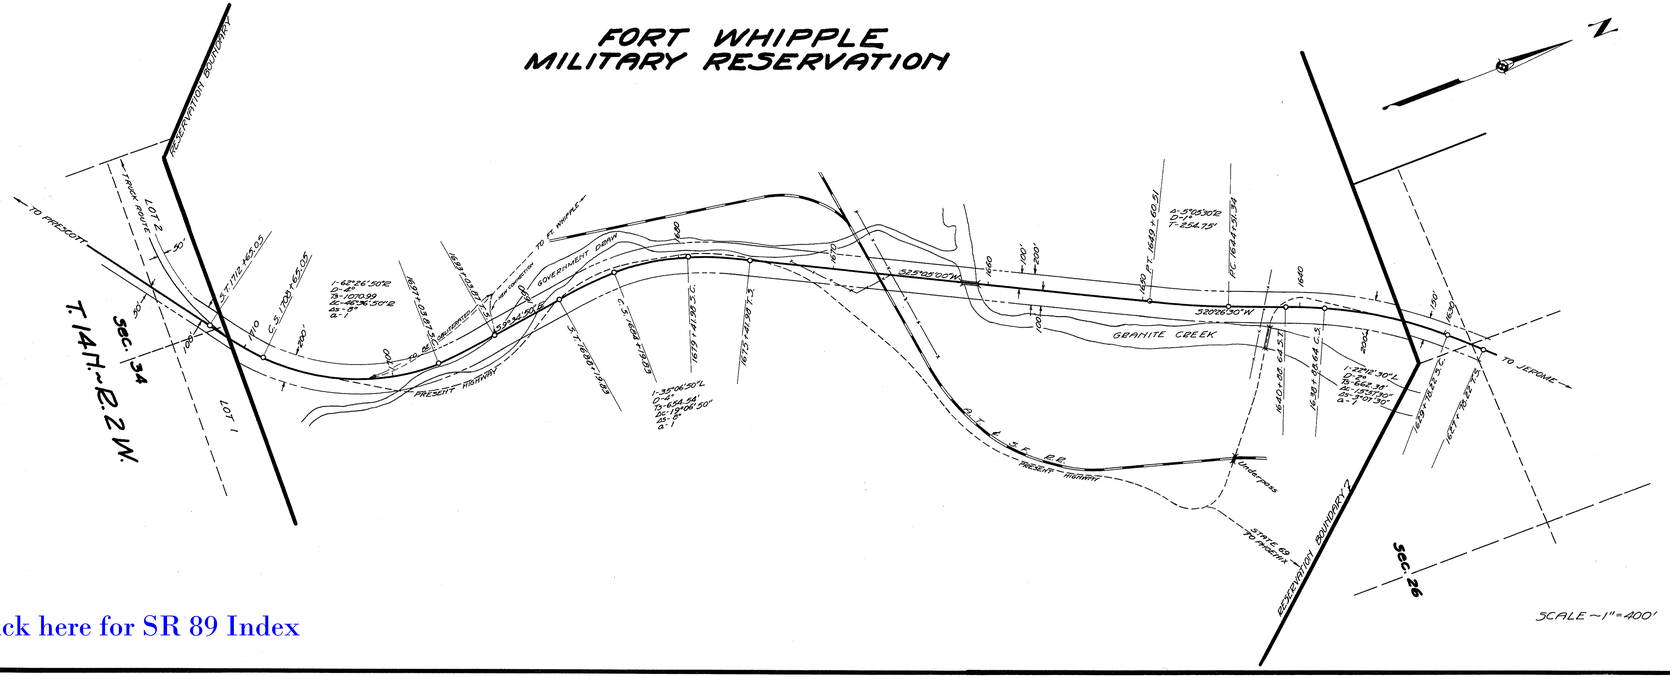

ARIZONA STATE HIGHWAY DEPARTMENT

MAP SHOWING PARCEL OF LAND IN YAVAPAI COUNTY, ARIZONA, REQUESTED FOR USE AS A HIGHWAY RIGHT OF WAY 200 FEET WIDE - (100 FEET EACH SIDE OF THE CENTER LINE), PRESCOTT-JEROME HIGHWAY - F.A. 36-A(4), THRU THE FORT WHIPPLE MILITARY RESERVATION.

DATE: 11-28-44

DEPUTY ARIZONA STATE HIGHWAY ENGINEER

VETERANS' ADMINISTRATION
FT. WHIPPLE — PRESCOTT, ARIZONA

I HEREBY APPROVE A RIGHT OF WAY 200 FEET IN WIDTH (100 FEET EACH SIDE OF THE CENTER LINE), PRESCOTT-JEROME HIGHWAY - F.A. 36-A(4), AS SHOWN ON THIS MAP.

DATE: Jan 11 1945

MANAGER - FT. WHIPPLE HOSPITAL

VETERANS' ADMINISTRATION
WASHINGTON, D.C.

I HEREBY APPROVE A RIGHT OF WAY, 200 FEET IN WIDTH (100 FEET EACH SIDE OF THE CENTER LINE), PRESCOTT - JEROME HIGHWAY - F.A. 36-A(4), AS SHOWN ON THIS MAP.

DATE:

DEPARTMENT OF AGRICULTURE
PUBLIC ROADS ADMINISTRATION

PURSUANT TO THE PROVISIONS OF SECTION 17, OF THE ACT OF CONGRESS, APPROVED NOVEMBER 9, 1921, 42 STATUTE 212, THIS MAP IS APPROVED. SUBJECT TO ALL VALID EXISTING RIGHTS OF WAY FOR CANALS AND DITCHES CONSTRUCTED BY AUTHORITY OF THE UNITED STATES.

DATE:

Click here for SR 89 Index