HOLBROOK-SPRINGERVILLE HWY.
LYMAN RES.-HOOPERS RANCH
APACHE COUNTY

Click here for US 180 Index

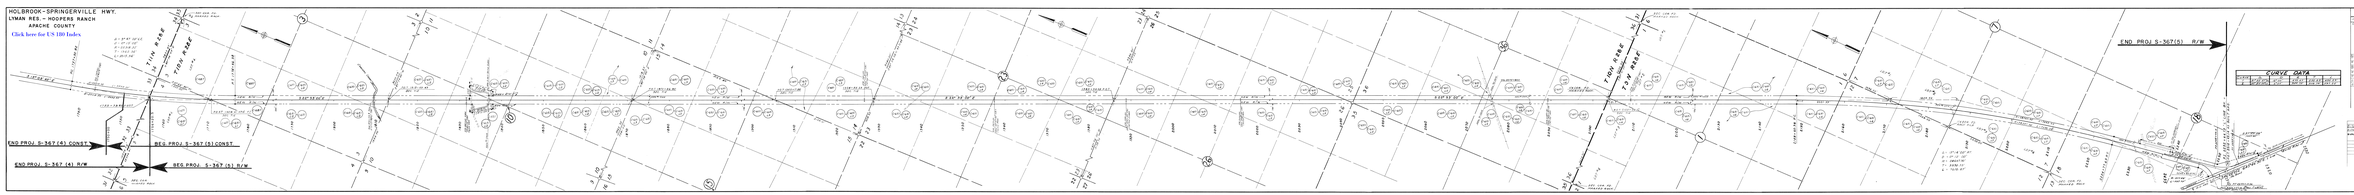

OWNERSHIP RECORD			
OWNER	DESCRIPTION	DATE	DOCUMENT
[illegible]	[illegible]	[illegible]	[illegible]

ARIZONA HIGHWAY DEPARTMENT
BUREAU OF ROAD DESIGN

BRIDGE OR RIGHT OF WAY
HOLBROOK-SPRINGERVILLE HWY.
U.S. HWY. 260 & 666
LYMAN RES.-HOOPERS RANCH, U.S. 180 SEC.
APACHE CO.
FEDERAL AID PROJECT NO. [illegible]
ARIZ. CO. [illegible]

A-1-1-223-A