OWNERSHIP RECORD										ACQUISITION RECORD				
PARCEL NUMBER	OWNER	DESCRIPTION	TOTAL AREA	AREA REQUIRED		EASEMENT AREA	REMAINDER		SHEET NO.	CHIEF R/W AGENT APPROVAL	INSTRUMENT		RECORDED	
				GROSS INCLUDING EXISTING R/W	NET EXCLUDING EXISTING R/W		LEFT	RIGHT			TYPE	DATE	DATE	DOCUMENT
3-434	USA (COCONINO NATIONAL FOREST)	PT. SEC. 22 & 27, T.22N., R.6E.	UNKNOWN	33.19 Ac.	22.24 Ac.		UNKNOWN	UNKNOWN	1		HED	12-18-03	2-09-04	3247920

Click here for US 180 Index

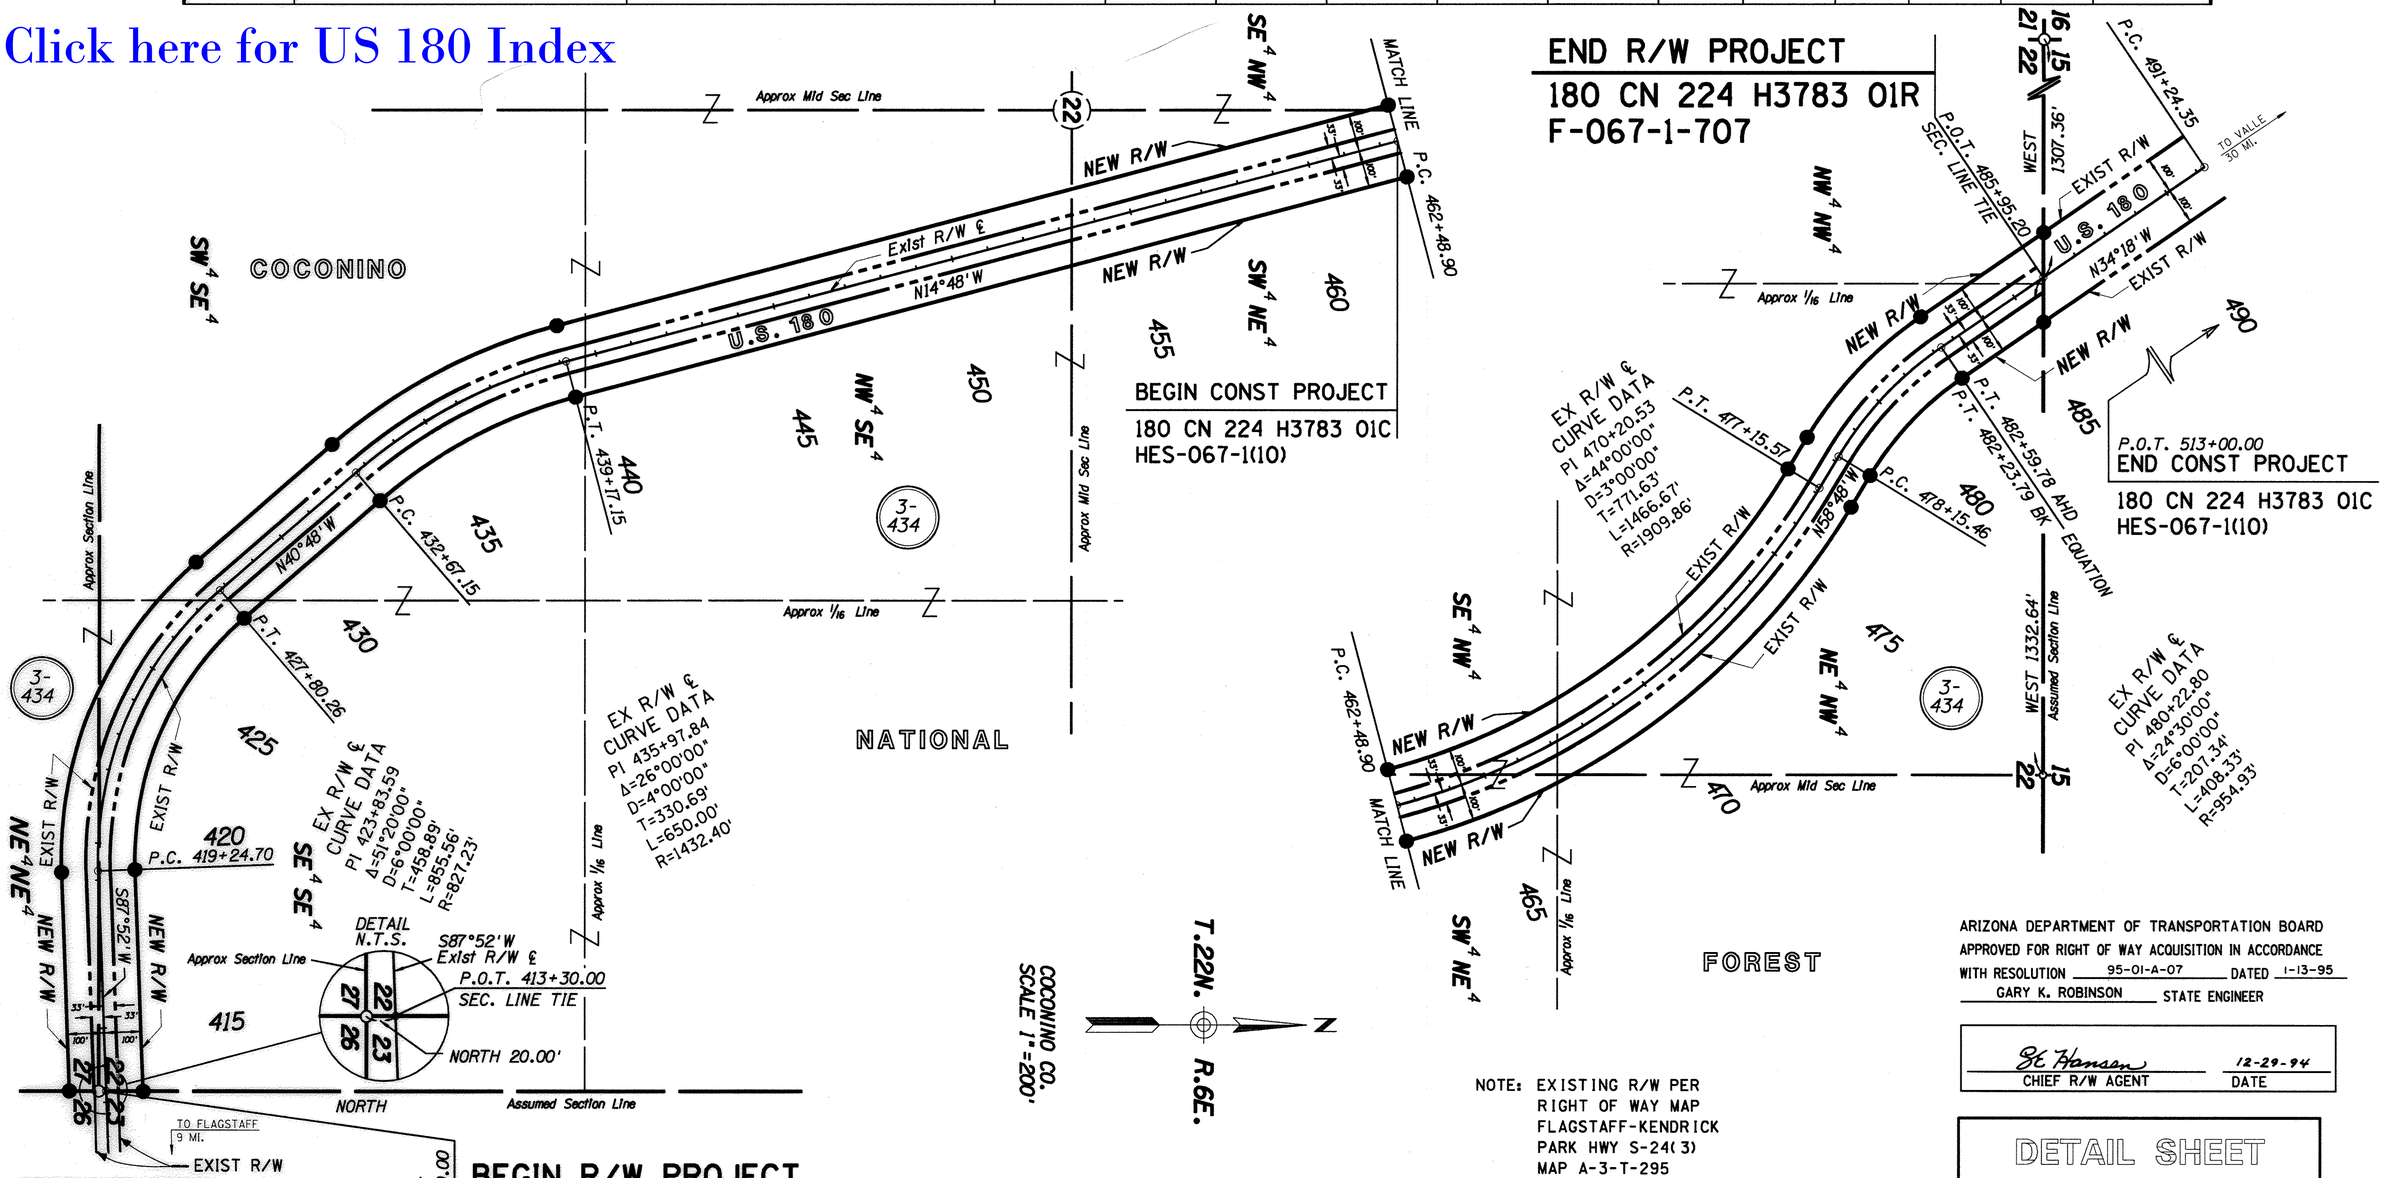

ARIZONA DEPARTMENT OF TRANSPORTATION BOARD
APPROVED FOR RIGHT OF WAY ACQUISITION IN ACCORDANCE
WITH RESOLUTION 95-01-A-07 DATED 1-13-95
GARY K. ROBINSON STATE ENGINEER

St Hansen 12-29-94
CHIEF R/W AGENT DATE

DETAIL SHEET

NOTE: EXISTING R/W PER
RIGHT OF WAY MAP
FLAGSTAFF-KENDRICK
PARK HWY S-24(3)
MAP A-3-T-295

PUBLIC HEARING REQUIREMENTS CERTIFIED _____
ENVIRONMENTAL CLEARANCE _____
C & S REVIEW _____
BID SET REVIEW _____

REVISIONS			
C.O. NO.	DATE	BY	DESCRIPTION
N/A	2 28 13	JZ	ADDED ACQUIS. REC. INFO.
			CORRECTED EX. R/W IN SEC. 23 & 26 FROM 100'-33'

DRAWING NO.	D-3-T-666
HARD COPY	SEE NOTE
DRAWN	JDC 5 DEC 94
CHECKED	HCV DEC. 94
LOUIS C. WARNER & COMPANY 4422 N. CIVIC CENTER PLAZA, SUITE 104 SCOTTSDALE, AZ 85251 (602) 990-3008	
ROUTE	SECTION
U.S. 180	LITTLE WING MOUNTAIN

ARIZONA DEPARTMENT OF TRANSPORTATION
RIGHT OF WAY PLANS SECTION
HIGHWAY: FLAGSTAFF - VALLE
PROJECT NO. F-067-1-707
TRACS NO. 180 CN 224 H3783 01R

REGISTERED LAND SURVEYOR Certificate No. 19 IMMED. JMB Date Signed 26 DEC 94 Arizona, U.S.A.

SHEET 1 OF 1

ooooooDGNoSPECIFICATIONoooooo VIEW NAME:
ooooooSYSTIMEoooooo