# OWNERSHIP RECORD / ACQUISITION RECORD

| PARCEL NUMBER | OWNER | DESCRIPTION | TOTAL AREA | AREA REQUIRED: GROSS INCLUDING EXISTING R/W | AREA REQUIRED: NET EXCLUDING EXISTING R/W | EASEMENT AREA | REMAINDER: LEFT | REMAINDER: RIGHT | SHEET NO. | CHIEF R/W AGENT APPROVAL | INSTRUMENT: TYPE | INSTRUMENT: DATE | RECORDED: DATE | RECORDED: DOCUMENT |
|---|---|---|---|---|---|---|---|---|---|---|---|---|---|---|
| 3-447 | THOMAS B. TODOROVICH, et ux | Pt. Lots 1 & 2, Block 96, Mount Elden Heights | 14174Φ | | 71 Φ | | 14103Φ | | 1 | | | | | |
| | | | | | | | | | | | | | | |

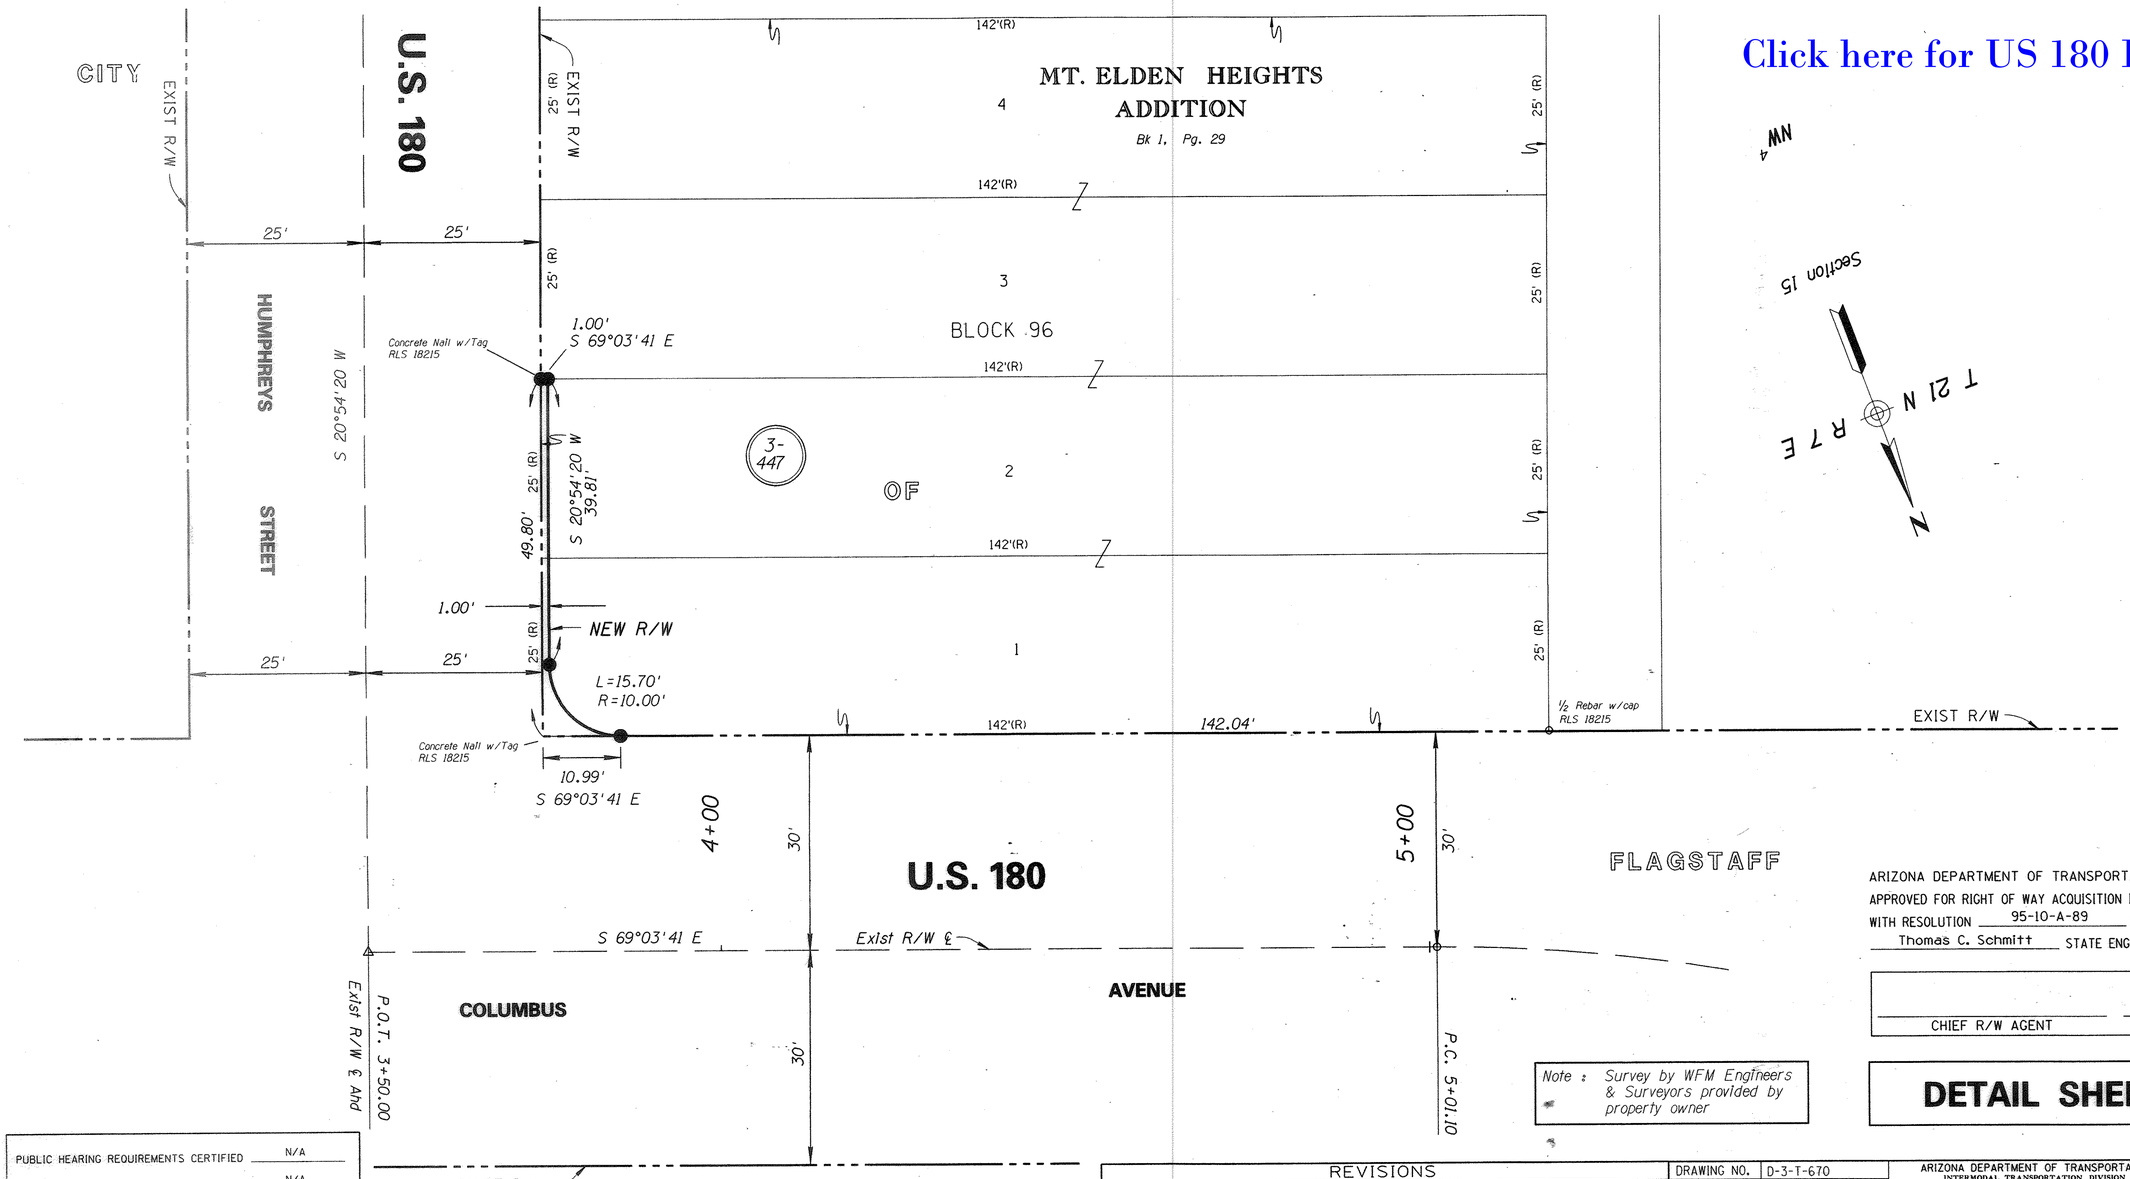


Click here for US 180 Index




ARIZONA DEPARTMENT OF TRANSPORTATION BOARD
APPROVED FOR RIGHT OF WAY ACQUISITION IN ACCORDANCE
WITH RESOLUTION 95-10-A-89 DATED 10-13-95
Thomas C. Schmitt STATE ENGINEER

CHIEF R/W AGENT DATE

Note : Survey by WFM Engineers & Surveyors provided by property owner

# DETAIL SHEET

| | |
|---|---|
| PUBLIC HEARING REQUIREMENTS CERTIFIED | N/A |
| ENVIRONMENTAL CLEARANCE | N/A |
| C & S REVIEW | N/A |
| BID SET REVIEW | N/A |

REVISIONS

| C.O. NO. | DATE | BY | DESCRIPTION |
|---|---|---|---|
| | | | |

| | |
|---|---|
| DRAWING NO. | D-3-T-670 |
| HARD COPY | SEE NOTE |
| COUNTY | COCONINO |
| DRAWN | JCH |
| CHECKED | |
| SCALE | 1"=10' |
| ROUTE | US180 |
| SECTION | Humphreys St @ Columbus Av |

ARIZONA DEPARTMENT OF TRANSPORTATION
INTERMODAL TRANSPORTATION DIVISION
RIGHT OF WAY PLANS SECTION

HIGHWAY: FLAGSTAFF -VALLE
PROJECT NO.: F-067-1
TRACS NO.: 180 CN 216 H0888 01R

SHEET 1 OF 1

/usr4/rw11/flag.s01 VIEW NAME:
11-SEP-1996 10:31

/11(James Havins) JOB:flag.m DATE:Wed Sep 11 10:32:10 MST 1996