OWNERSHIP RECORD										ACQUISITION RECORD				
PARCEL NUMBER	OWNER	DESCRIPTION	TOTAL AREA	AREA REQUIRED GROSS INCLUDING EXISTING R/W	AREA REQUIRED NET EXCLUDING EXISTING R/W	EASEMENT AREA	REMAINDER LEFT	REMAINDER RIGHT	SHEET NO.	CHIEF R/W AGENT APPROVAL	INSTRUMENT TYPE	INSTRUMENT DATE	RECORDED DATE	RECORDED DOCUMENT
1-314	ARTHUR H. STRATTON, et al	PT OF LOT 1105, ARIZONA PARK ESTATES UNIT ONE				5000 ⌀								
1-315	ELTON N. THOMPSON, et al	PT OF LOT 1104, ARIZONA PARK ESTATES UNIT ONE				5000 ⌀								
1-316	NEVA K. STEINERT	PT OF LOT 1170, ARIZONA PARK ESTATES UNIT ONE				5000 ⌀								
1-317	PETER J. MACK	PT OF LOT 1171, ARIZONA PARK ESTATES UNIT ONE				5000 ⌀								

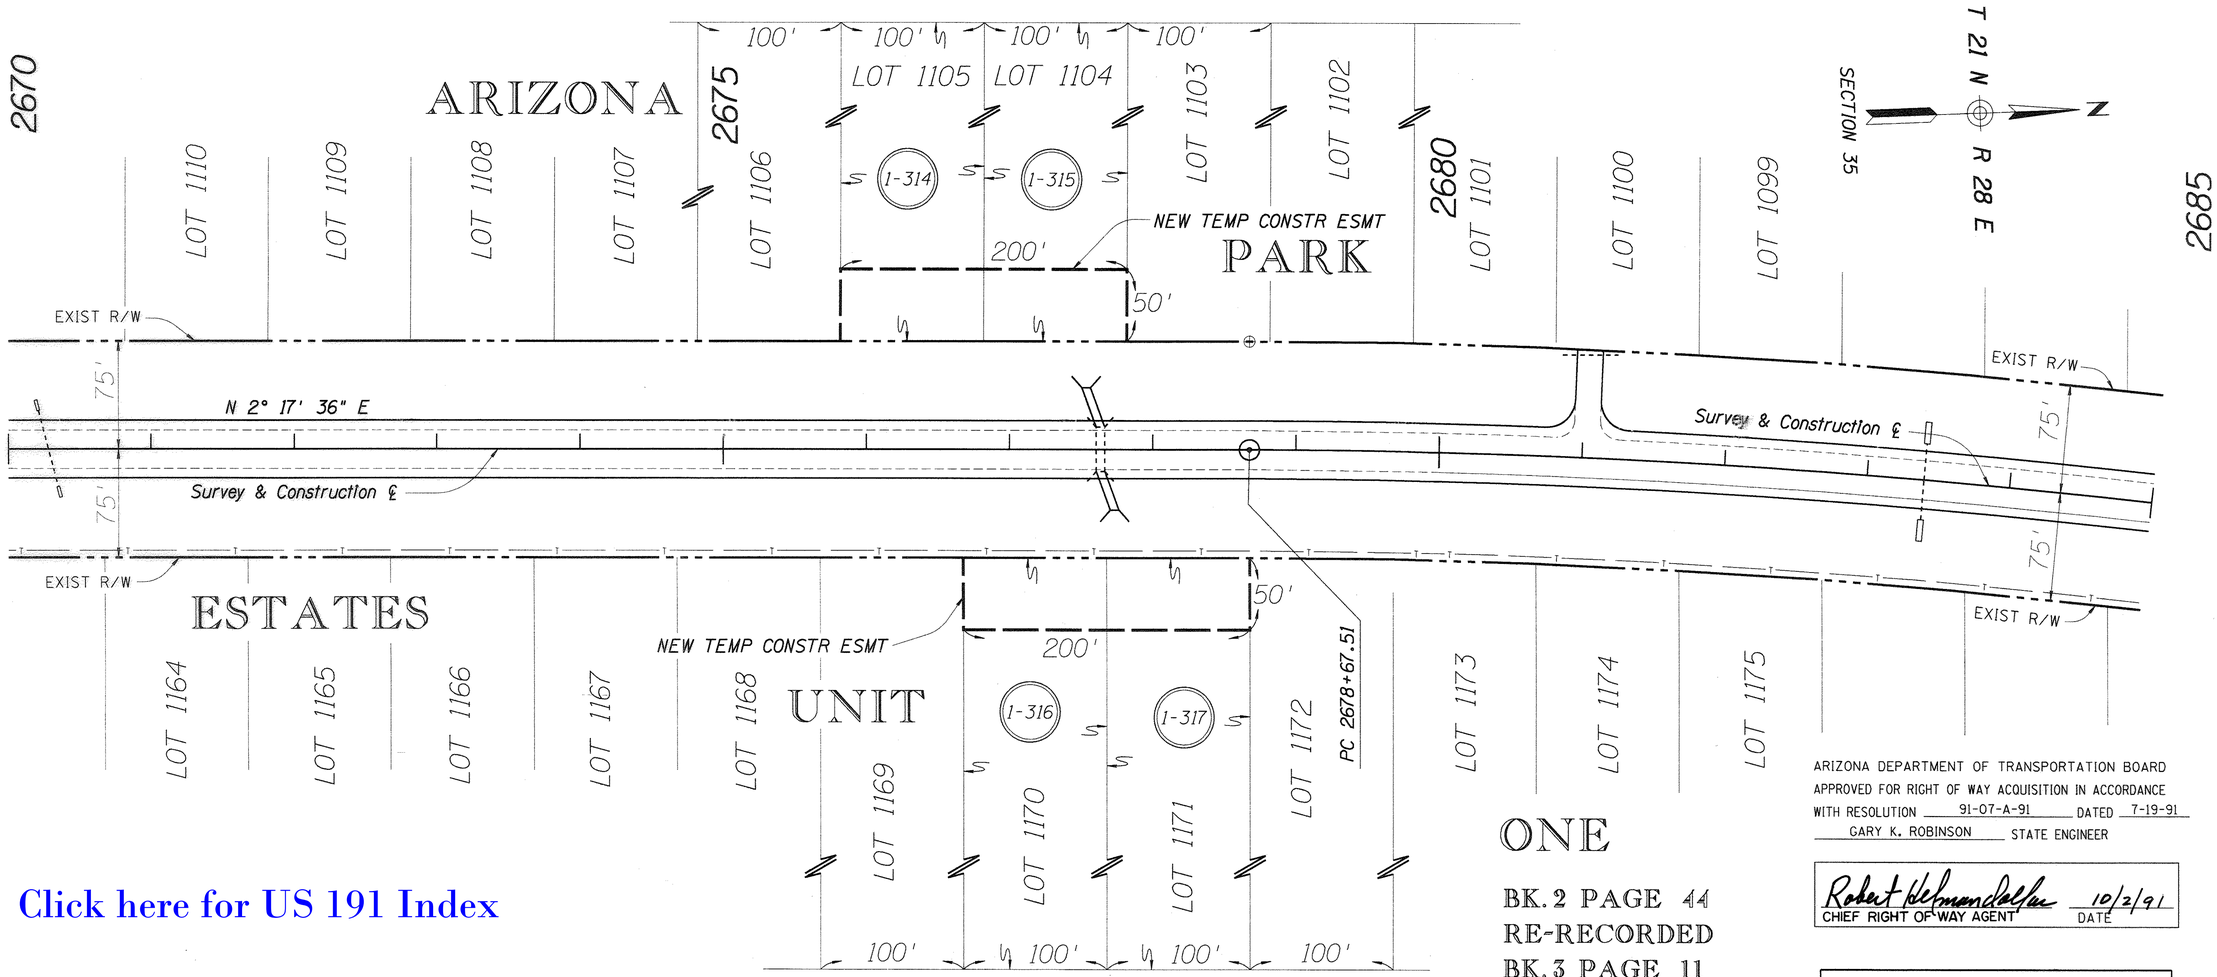

Click here for US 191 Index

BK. 2 PAGE 44
RE-RECORDED
BK. 3 PAGE 11

ARIZONA DEPARTMENT OF TRANSPORTATION BOARD APPROVED FOR RIGHT OF WAY ACQUISITION IN ACCORDANCE WITH RESOLUTION 91-07-A-91 DATED 7-19-91
GARY K. ROBINSON STATE ENGINEER

Robert Helmandollar 10/2/91
CHIEF RIGHT OF WAY AGENT DATE

DETAIL SHEET

PUBLIC HEARING REQUIREMENTS CERTIFIED PENDING
ENVIRONMENTAL CLEARANCE PENDING
C & S REVIEW
BID SET REVIEW

FOR EXISTING R/W INFORMATION SEE MAP NUMBER 1-T-183

REVISIONS			
C.O. NO.	DATE	BY	DESCRIPTION

DRAWING NO.	D-1-T-273
HARD COPY	E.R. 9037-T1
COUNTY	APACHE
DRAWN	JRC 8/7/91
CHECKED	NRG
SCALE	1"=50'
ROUTE	US 666
LOCATION	SANDERS

ARIZONA DEPARTMENT OF TRANSPORTATION
HIGHWAYS DIVISION
RIGHT OF WAY PLANS SERVICES
HIGHWAY ST. JOHNS - SANDERS
PROJECT NO. 071-1

SHEET 1 OF 1

ZF1:(0450041666RW367.DST;2 VIEW NAME:
21-AUG-1991 16:15

TRACS NO. 666 AP 365 H 2781 SID

___ OF ___