Click here for US 191 Index

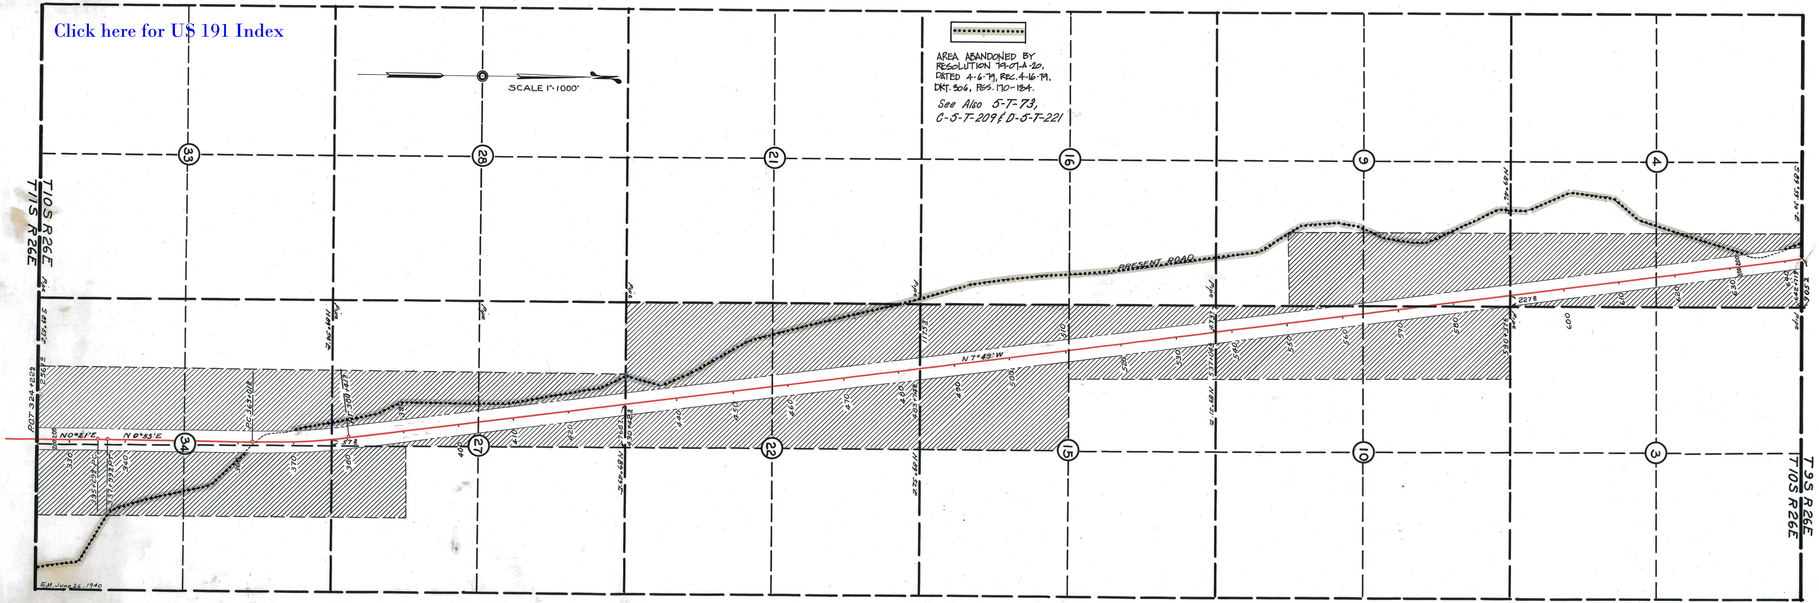

SEP 14 1940

Hour

079837

ARIZONA STATE HIGHWAY DEPARTMENT

SKETCH SHOWING PARCELS OF LAND IN GRAHAM COUNTY, ARIZONA REQUESTED TO BE WITHDRAWN FROM ENTRY TO BE USED AS A RIGHT OF WAY 400 FEET WIDE ON THE SAFFORD-BOWIE JUNCTION HIGHWAY F.L.H. 14.

DATE Sept 13 1940

R. H. Brant
(for) ARIZONA STATE HIGHWAY ENGINEER

CERTIFICATE OF REGISTER
U S GENERAL LAND OFFICE

I HEREBY CERTIFY THAT ACCORDING TO THE RECORDS OF THIS OFFICE THE PARCELS OF LAND SHOWN ON THIS SKETCH ARE UNAPPROPRIATED AND UNRESERVED PUBLIC LAND: E½E½ SEC 4; E½NE¼, NE¼SE¼ SEC 9; W½W½ SEC 10; W½NW¼, SW¼ SEC 15; W½ SEC 22; E½W½, SW¼SE¼ SEC 27; E½W½, W½E½ SEC 34, ALL IN T10S R26E GRAHAM COUNTY, ARIZONA.

DATE Sept 16 1940

Kathleen A. Reed
REGISTER
acting

U S DEPARTMENT OF THE INTERIOR

PURSUANT TO THE PROVISIONS OF SEC 17 OF THE ACT OF CONGRESS APPROVED NOVEMBER 3, 1921, 42 STATUTE 212 THIS MAP IS APPROVED SUBJECT TO ALL VALID EXISTING RIGHTS, BUT RESERVING RIGHTS OF WAY FOR CANALS AND DITCHES CONSTRUCTED BY AUTHORITY OF THE UNITED STATES.

DATE 1940

ASSISTANT SECRETARY