Click here for US 191 Index

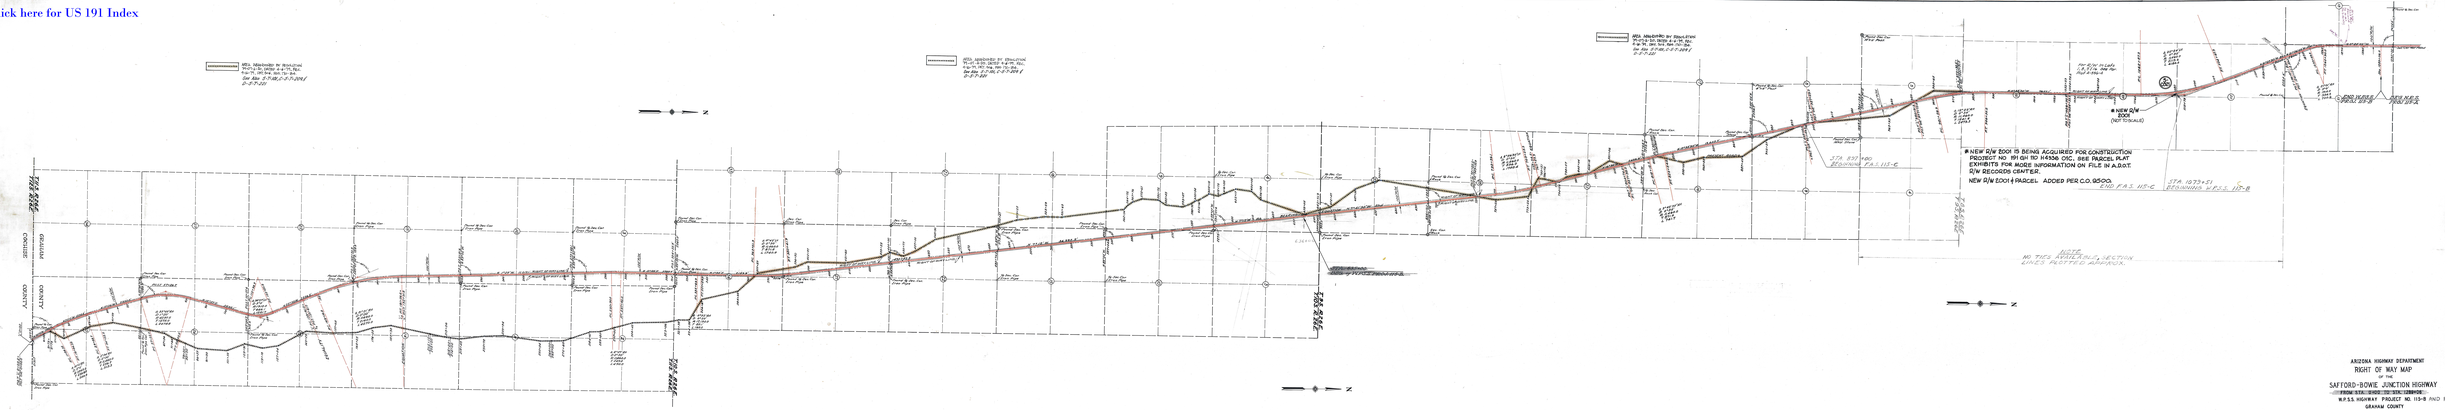

ARIZONA HIGHWAY DEPARTMENT
RIGHT OF WAY MAP
OF THE
SAFFORD-BOWIE JUNCTION HIGHWAY
W.P.S.S. HIGHWAY PROJECT NO. 113-B AND F.A.S. (INT.) PROJ. 113-C
GRAHAM COUNTY
SCALE 1"=1000'