Click here for US 191 Index

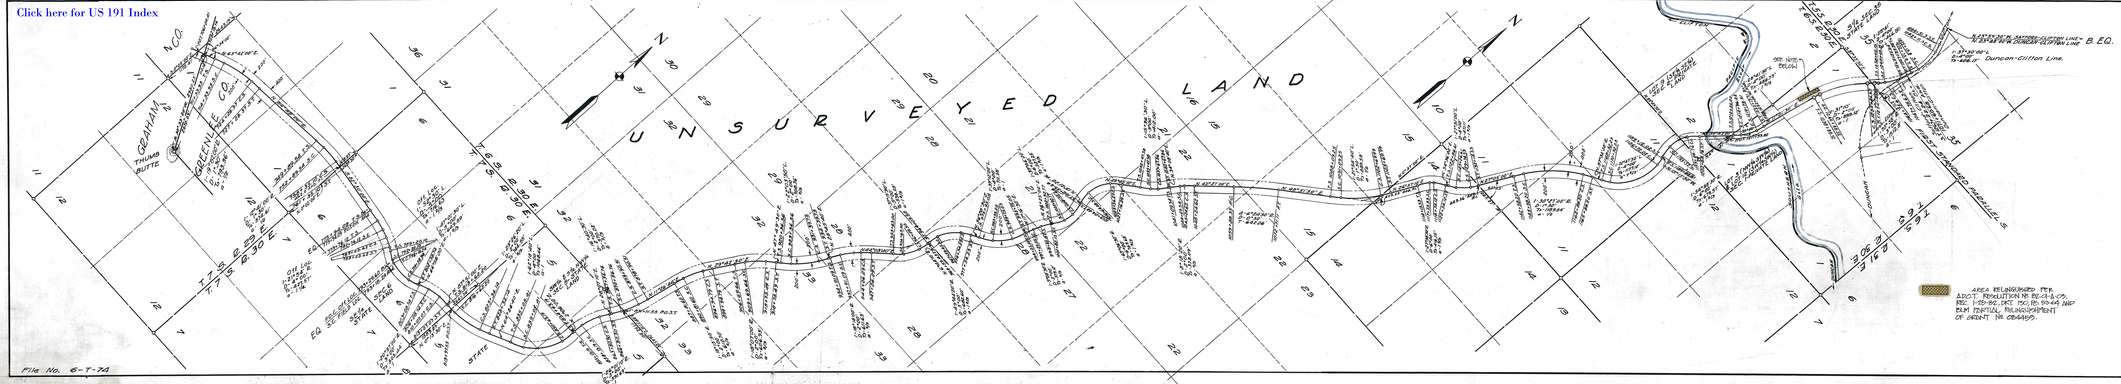

File No. 6-T-74

Added R/W required Area By C.O. 5973 3-21-83 W.R.B.
Alignment Revised 11-24-48 W.H.S.

NOTE. This copy for Highway Department Files. Serial No. 084127
File No. 6-T-74
parcel # 2926

ARIZONA STATE HIGHWAY DEPARTMENT
SAFFORD - CLIFTON HIGHWAY
NON F.A.S.46

SKETCH SHOWING PARCELS OF LAND IN GREENLEE COUNTY, ARIZONA, REQUESTED TO BE WITHDRAWN FROM ENTRY TO BE USED AS A HIGHWAY R/W, 400 FT WIDE, 200 FT. EACH SIDE OF E. TANGENT, 33 FT. EACH SIDE OF S. TANGENT, 25 FT. EACH SIDE OF N. TANGENT, 250 FT. EACH SIDE OF CURVES. S.T.1S. R.30E. E.½ SEC.36, NW¼ & SEC.31, S½ & NE¼ SEC.28, E½ SEC.21, W½ SEC.22, S½ & NW¼ SEC.15, E½ & NW¼ SEC.10, W½ SEC.14, S½ & NE¼ SEC.11, NW¼ SEC.1, T.6S. R.30E.

DATE: Mar. 15th 1945 — ARIZONA STATE HIGHWAY ENGINEER

CERTIFICATE OF MANAGER, UNITED STATES BUREAU OF LAND MANAGEMENT

I HEREBY CERTIFY, THAT ACCORDING TO THE RECORDS OF THIS OFFICE THE PARCELS OF LAND SHOWN ON THIS SKETCH ARE UNAPPROPRIATED AND UNRESERVED PUBLIC LAND EXCEPT THAT THE S½ & NE¼ SEC.28, SEC.1 OF T.6S. R.30E. ARE INCLUDED IN A RESERVOIR & POWER SITE WITHDRAWAL.

DATE: 3-15-45 — ACTING MANAGER

UNITED STATES DEPARTMENT OF INTERIOR

PURSUANT TO THE PROVISIONS OF SECTION 17 OF THE ACT OF CONGRESS APPROVED NOVEMBER 9, 1921, AS STATED ON THIS MAP, IS APPROVED AND SUBJECT TO ALL VALID EXISTING RIGHTS, BUT RESERVING RIGHTS OF WAY FOR DITCHES AND CANALS CONSTRUCTED BY AUTHORITY OF THE UNITED STATES.

DATE: _____ ASSISTANT SECRETARY

Alignment Approved for Dist. Administration... Assistant District Highway Engineer
Date: 3-2-48