Click here for US 191 Index

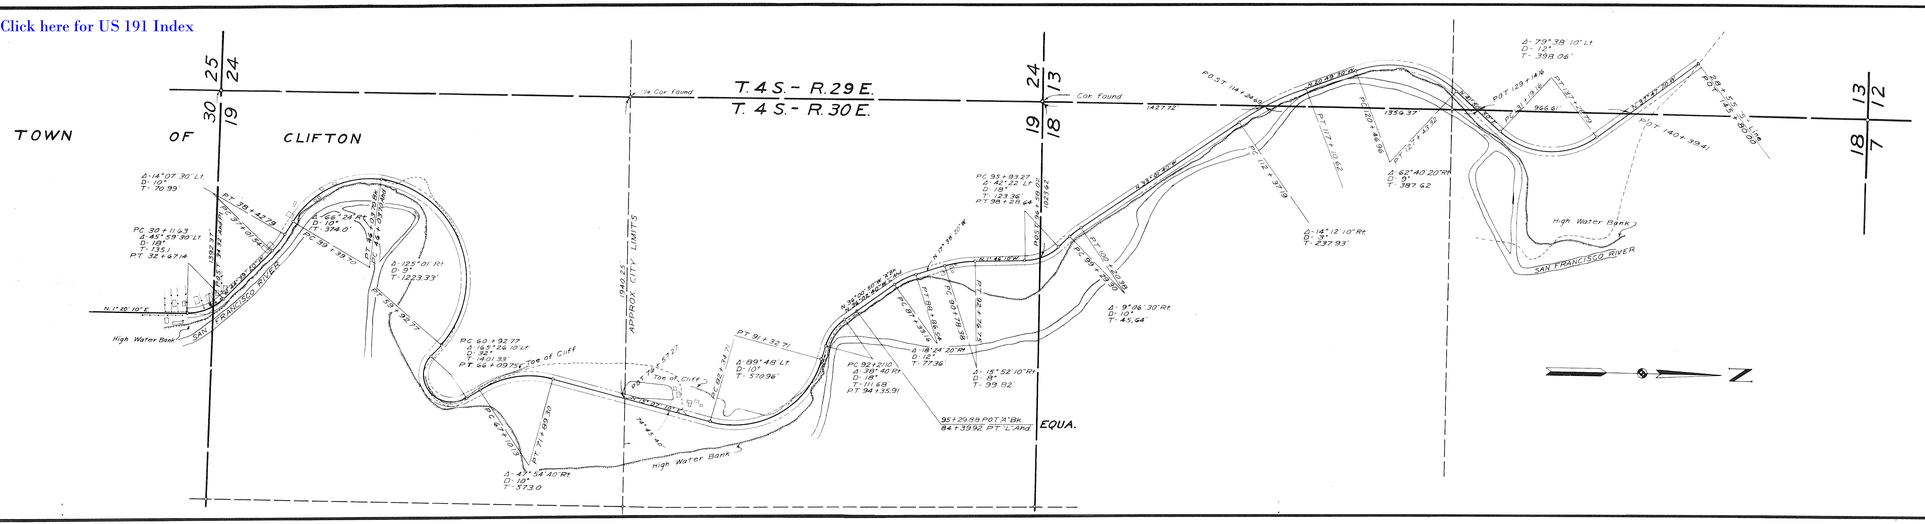

ARIZONA STATE HIGHWAY DEPARTMENT

RIGHT OF WAY DIVISION

RIGHT OF WAY MAP
SAN FRANCISCO RIVER RD.
From Sta. 30+11.63 To Sta. 140+80.00

S-332 (1)

GREENLEE CO.

Approved for R/W Acquisition.
Date:
Plans Engineer

DRAWN BY	DATE	SCALE	FILE NO.
SUTTON	NOV. 30, 1951	1" = 300'	6-T-8A