Click here for US 191 Index

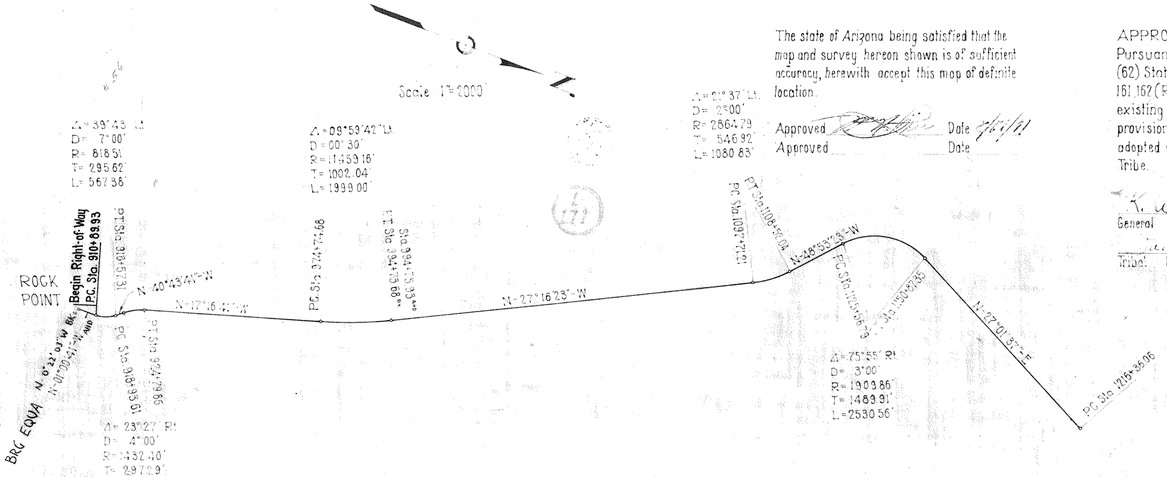

The state of Arizona being satisfied that the map and survey hereon shown is of sufficient accuracy, herewith accept this map of definite location.

Approved [signature] Date 2/6/71
Approved _____ Date _____

APPROVED _____
Pursuant to the provisions of the Act of Feb 5, 1948 (62) Stat. 17) and the Department Regulations 25 C.F.R. 161.162 (Revised Jan. 1, 1958) Subject to any prior valid existing right or adverse claim and subject to the provision of the attached Resolution Nº C.A.P. 25-59 adopted on April 16, 1959 by the Council of the Navajo Tribe.

K. W. Dixon 2/12/63
General Superintendent (Acting) Date

[signature] 2/12/63
Tribal Council Date

UNITED STATES DEPARTMENT OF THE INTERIOR
BUREAU OF INDIAN AFFAIRS
GALLUP AREA

N 43

RIGHT OF WAY MAP

ROUTE 12 RIGHT OF WAY WIDTH PROJECT N12(7)

15.212 ~~15.221~~ MILES 100'LT. & 100'RT. OF CENTER LINE 369 ACRES ±

STATE OF NEW MEXICO }
COUNTY OF McKINLEY } S.S.

Vern S. Kubitz Being duly sworn, says he is the Ass't. Area Road Engineer of the Bureau of Indian Affairs, Gallup Area Office, herein after designated the applicant, that the survey of Project N 12(7) in, over and across the Navajo Indian Reservation, County of Apache was made under his direction and authority of the Bureau of Indian Affairs, that such survey is accurately represented on this map which consist of two (2) sheets

Bureau of Indian Affairs
By _____
Ass't. Area Roads Engineer

Sworn and Subscribed to me on this _____ Day of _____

Notary Public in and for the County of Mc Kinley
My Commission Expires: _____

ALIGNMENT & R/W APPROVED BY THE ARIZONA HWY. COMMISSION AT THEIR MEETING OF 6-15-70 AND BY RESOLUTION 70-55 ACCEPTED THESE INDIAN ROUTES AS STATE HIGHWAY 63.

N12(7) Sheet 1 of 2

15
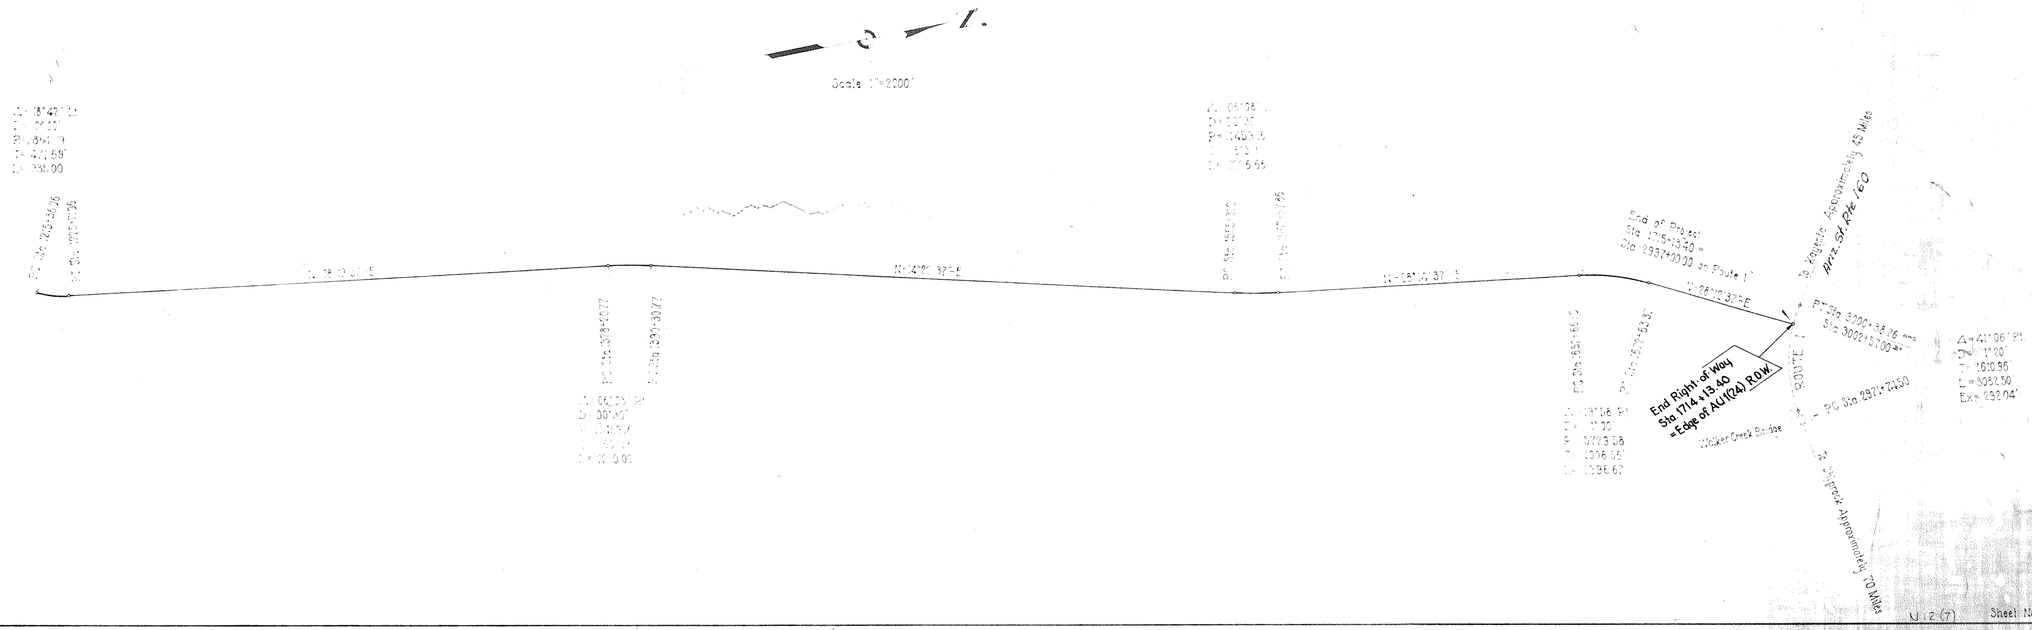
Click here for US 191 Index