BOWIE JCT.-SAFFORD HWY.
US 666 at BOWIE JCT.
COCHISE COUNTY

OWNERSHIP			RECORD							ACQUISITION RECORD				
PARCEL NUMBER	OWNER	DESCRIPTION	TOTAL AREA	AREA REQUIRED: GROSS INCLUDING EXISTING R/W	AREA REQUIRED: NET EXCLUDING EXISTING R/W	EASEMENT AREA	REMAINDER: LEFT	REMAINDER: RIGHT	SHEET NUMBER	BOARD APPROVAL	TYPE & DATE OF INSTRUMENT	RECORDED: DATE	RECORDED: BOOK	RECORDED: PAGE
2-636	STATE OF ARIZONA (SLD)	Pt. Sec. 14 T. 12 S. R. 26 E.	640 AC.		0.6 AC.		257.7 AC.	381.7 AC.	1					
-L1	Darrell Cluff, et al. GL" 05-268	Pt. Sec. 14 T. 12 S. R. 26 E.	640 AC.		0.6 AC.		257.7 AC.	381.7 AC.						

REVISIONS			
C.O. No.	DATE	BY	DESCRIPTION
7046	5-7-85	P.G.M.	Clarified Stationing at P.I.'s
7083	7-19-85	MJB	Bid set review.

PROJECT NO.	F-057-1-907
DRAWING NO.	D-2-T-463
SHEET NO.	1 of 1
DRAWN BY	P.G.M.
DATE COMP.	3-7-85
SCALE	1" = 100'

Click here for US 190 Index

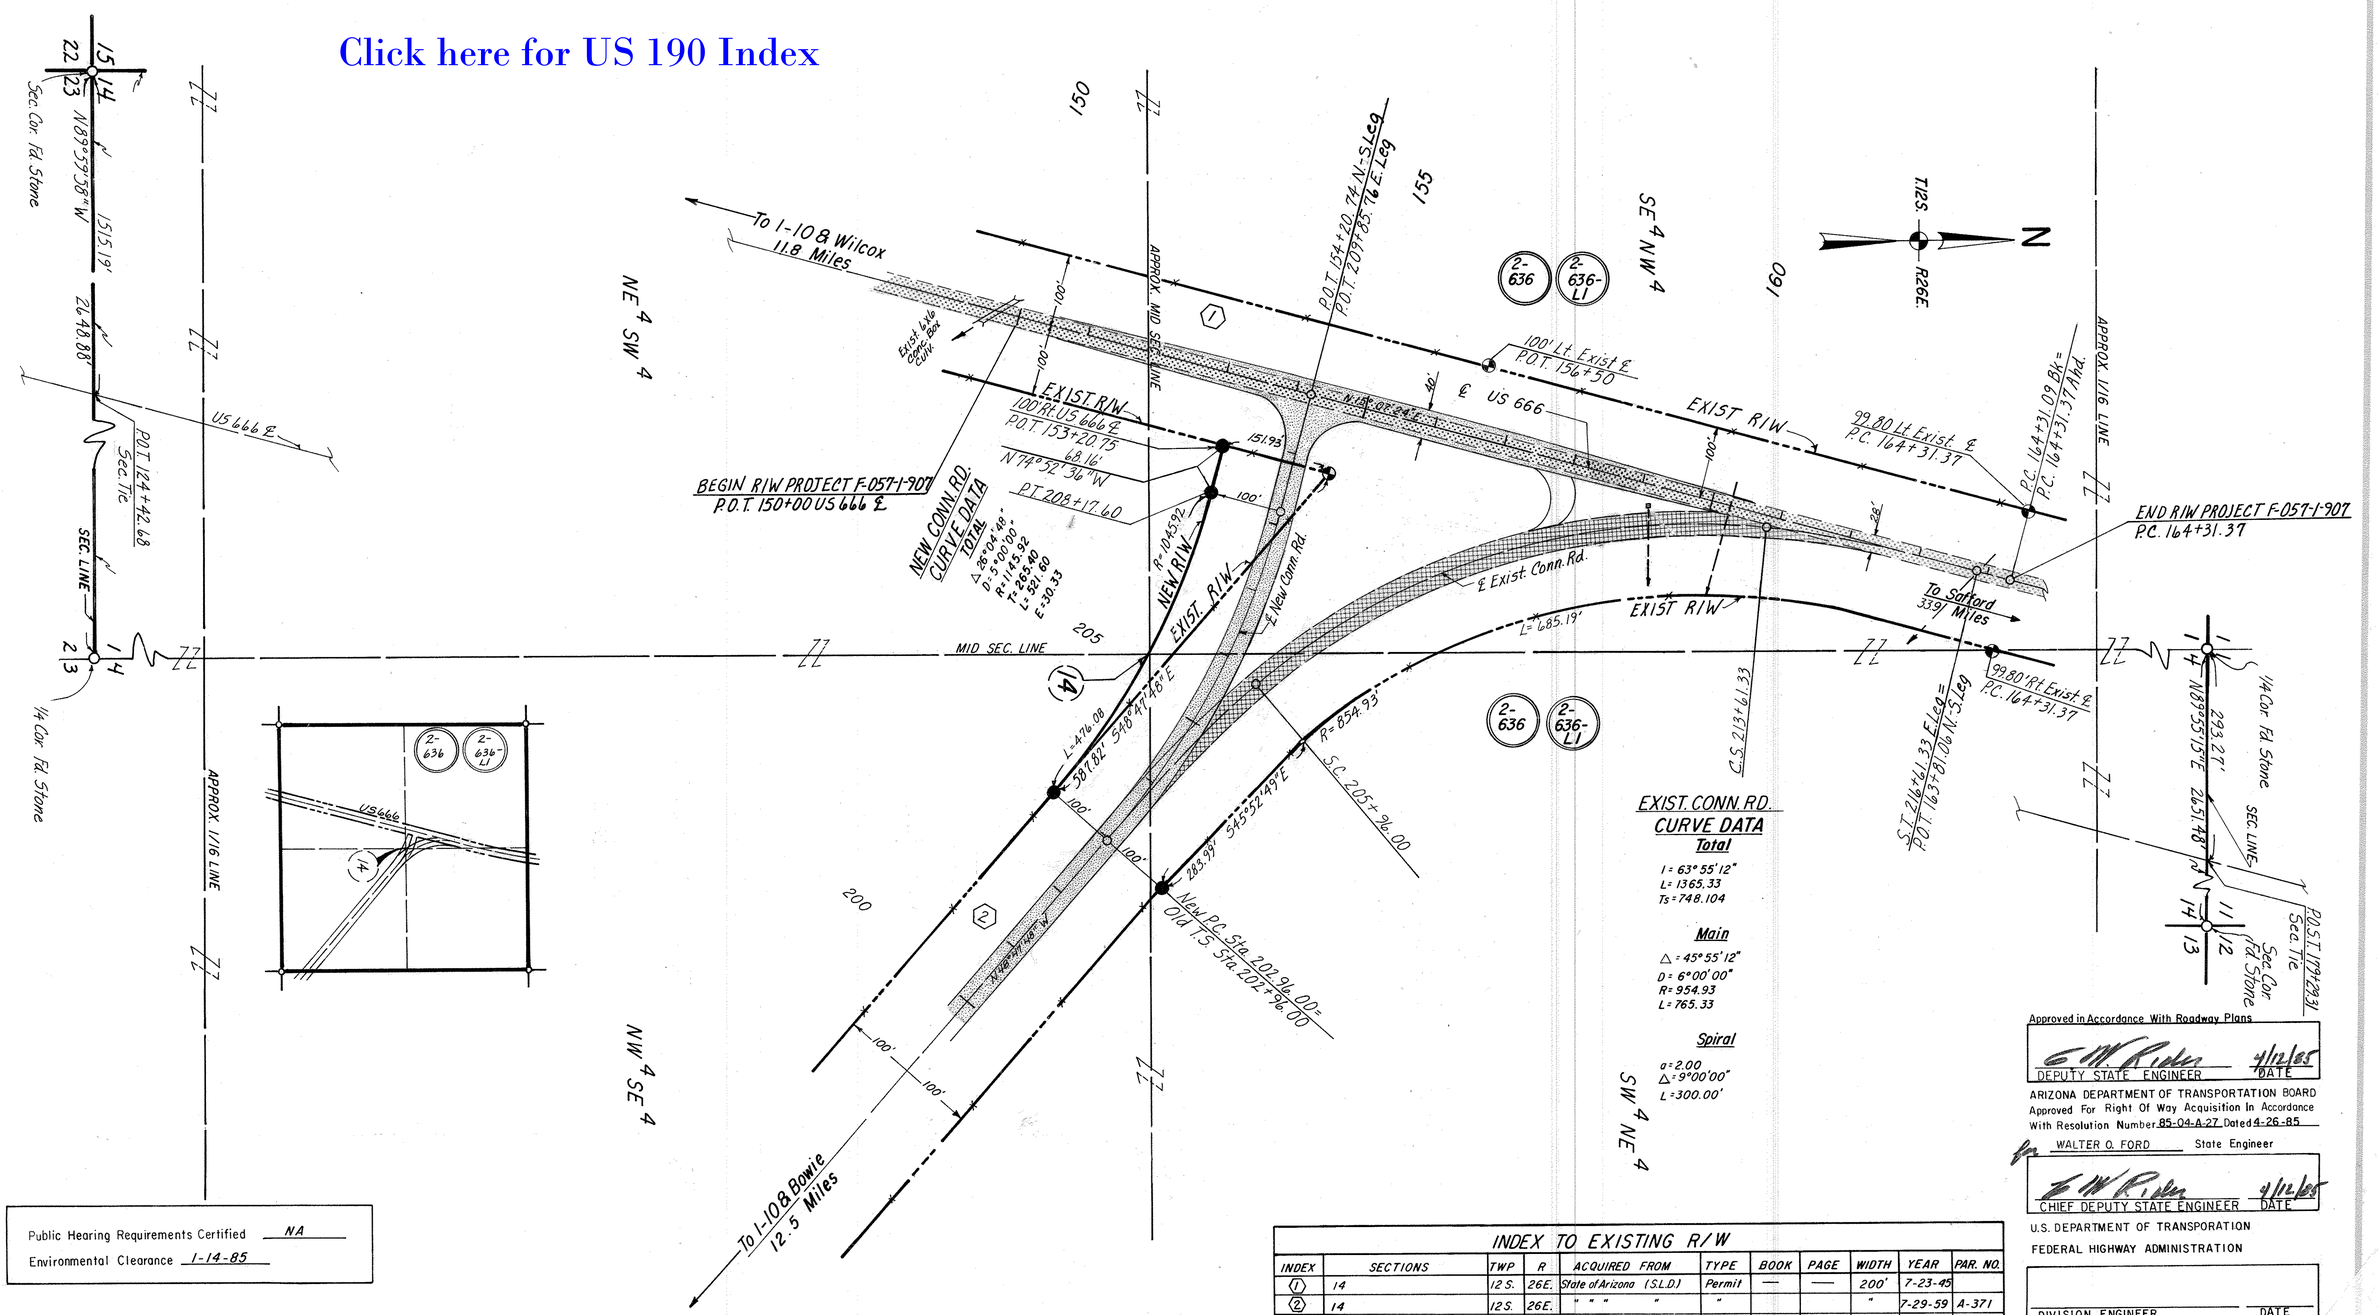

EXIST. CONN. RD. CURVE DATA

Total

I = 63°55'12"
L = 1365.33
Ts = 748.104

Main

Δ = 45°55'12"
D = 6°00'00"
R = 954.93
L = 765.33

Spiral

a = 2.00
Δ = 9°00'00"
L = 300.00'

Public Hearing Requirements Certified NA
Environmental Clearance 1-14-85

INDEX TO EXISTING R/W										
INDEX	SECTIONS	TWP	R	ACQUIRED FROM	TYPE	BOOK	PAGE	WIDTH	YEAR	PAR. NO.
1	14	12 S.	26 E.	State of Arizona (S.L.D.)	Permit	—	—	200'	7-23-45	
2	14	12 S.	26 E.	" " " "	"			"	7-29-59	A-371

Approved in Accordance With Roadway Plans

G. W. Rider 4/12/85
DEPUTY STATE ENGINEER DATE

ARIZONA DEPARTMENT OF TRANSPORTATION BOARD
Approved For Right Of Way Acquisition In Accordance With Resolution Number 85-04-A-27 Dated 4-26-85

for WALTER O. FORD State Engineer

G. W. Rider 4/12/85
CHIEF DEPUTY STATE ENGINEER DATE

U.S. DEPARTMENT OF TRANSPORATION
FEDERAL HIGHWAY ADMINISTRATION

DIVISION ENGINEER DATE

CHECKED BY M. J. Bunder
HARD COPY 8512 MI