Click here for US 191 Index

DOUGLAS — SAFFORD HWY.
ELFRIDA — NORTH
COCHISE COUNTY

REVISIONS					
C.O. No.	DATE	BY	DESCRIPTION	PROJECT NO.	S-206-705
				DRAWING NO.	D-2-T-454
				SHEET NO.	1 OF 1
				DRAWN BY	Bob Olbinski
				DATE COMP.	2-9-76
				SCALE	1" = 100'

PRINTED
MAR 10 1976
R/W PLANS
PHOENIX, ARIZONA

OWNERSHIP RECORD										ACQUISITION RECORD				
PARCEL NUMBER	OWNER	DESCRIPTION	TOTAL AREA	AREA REQUIRED: GROSS INCLUDING EXISTING R/W	AREA REQUIRED: NET EXCLUDING EXISTING R/W	EASEMENT AREA	REMAINDER: LEFT	REMAINDER: RIGHT	SHEET NUMBER	COMMISSION APPROVAL	TYPE & DATE OF INSTRUMENT	RECORDED: DATE	RECORDED: BOOK	RECORDED: PAGE
2-611	Truman S. Place, et. ux.	NE¼SE¼, SE¼NE¼ Sec. 9; T.20S. R.26E.	80.0 Ac.		2.1 Ac.		77.9 Ac.		1					

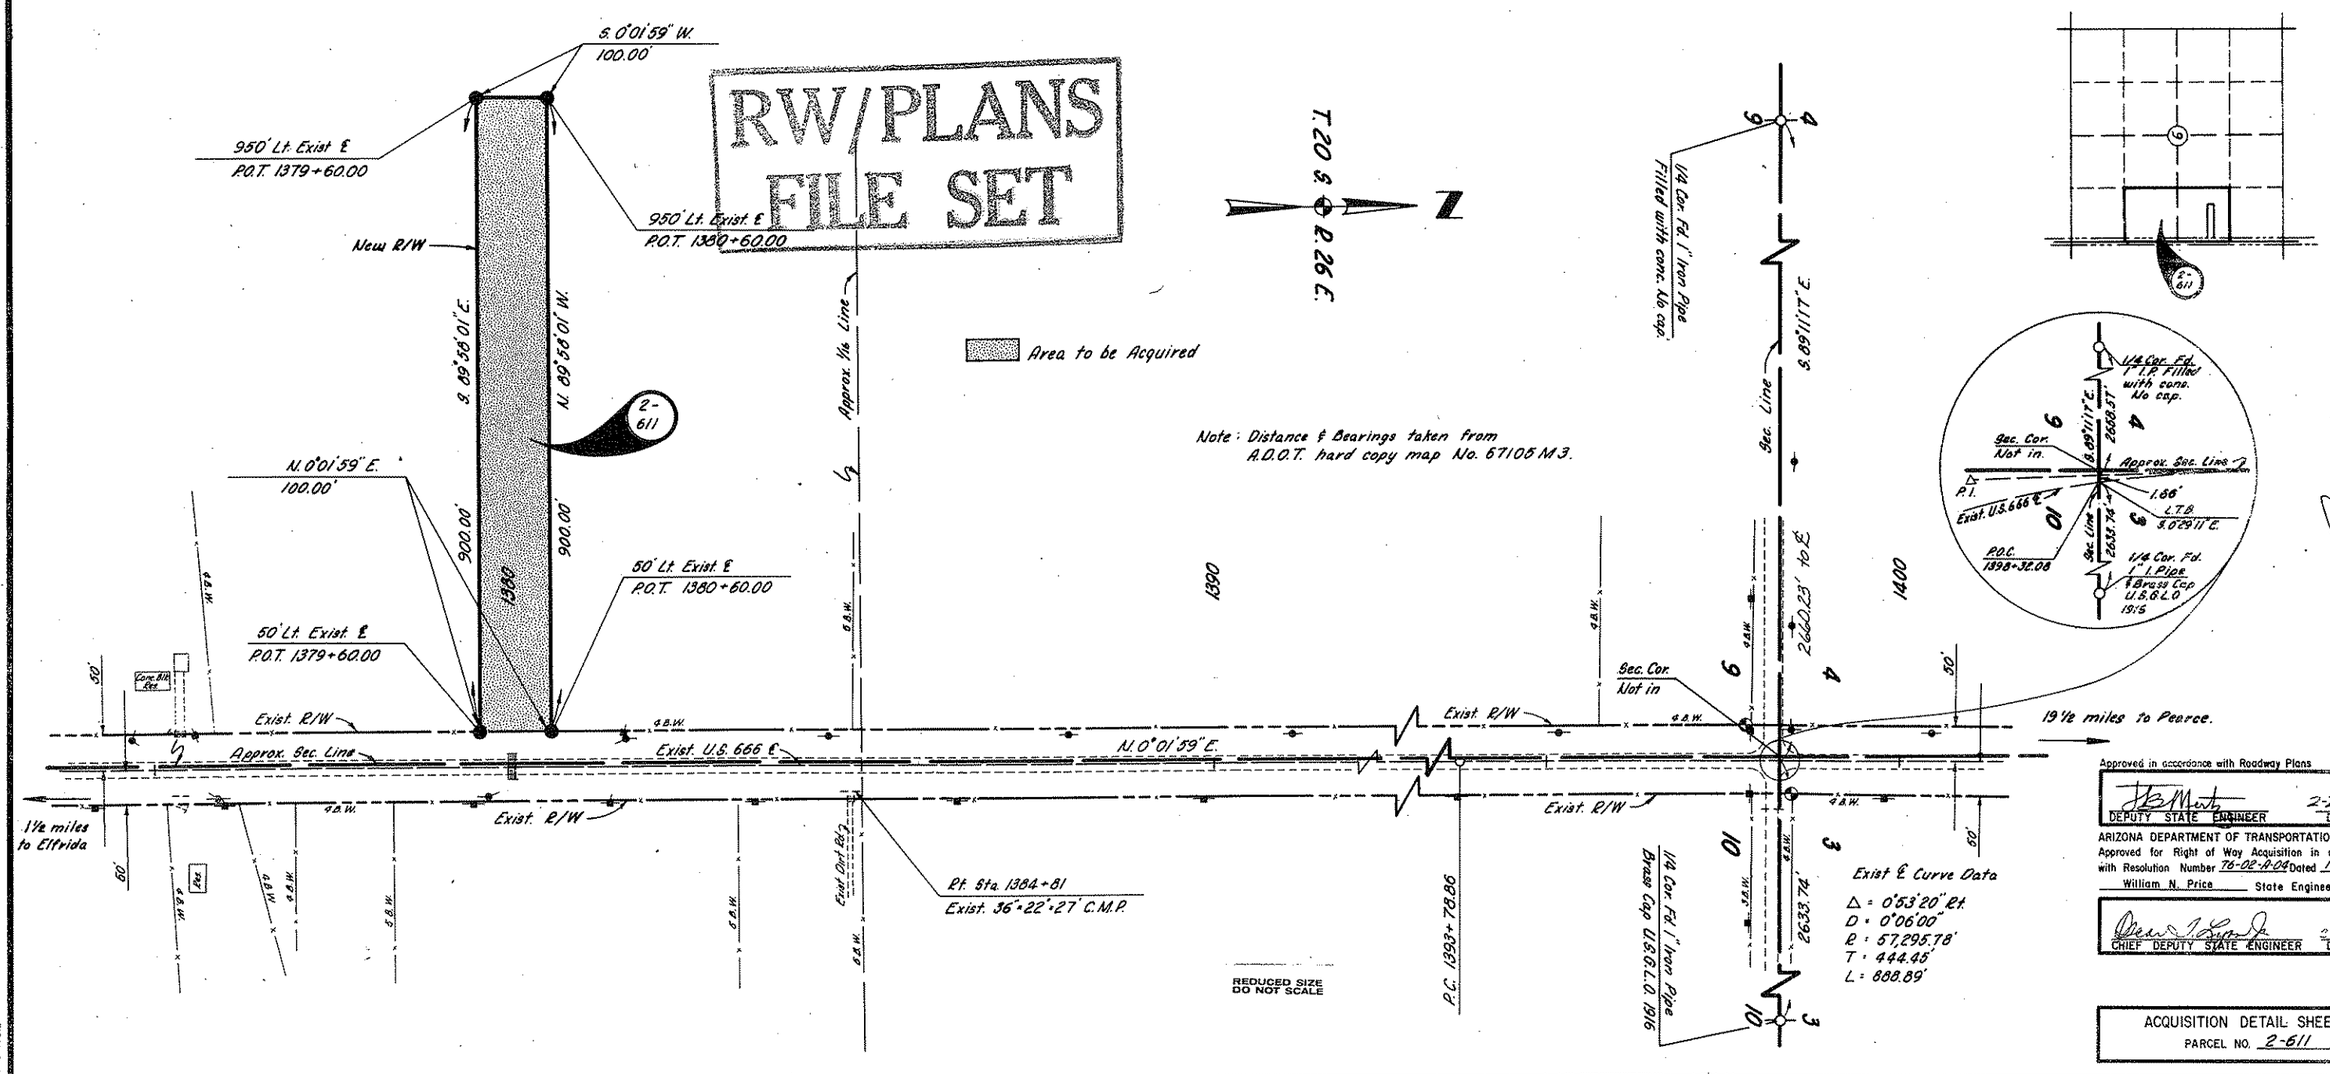

Approved in accordance with Roadway Plans
DEPUTY STATE ENGINEER — DATE 2-24-76

ARIZONA DEPARTMENT OF TRANSPORTATION BOARD
Approved for Right of Way Acquisition in accordance with Resolution Number 76-02-A-04 Dated 1-31-76
William N. Price — State Engineer

CHIEF DEPUTY STATE ENGINEER — DATE 2-24-76

ACQUISITION DETAIL SHEET
PARCEL NO. 2-611

HARD COPY 67105 M3 CHECKED BY