Click here for US 60 Index

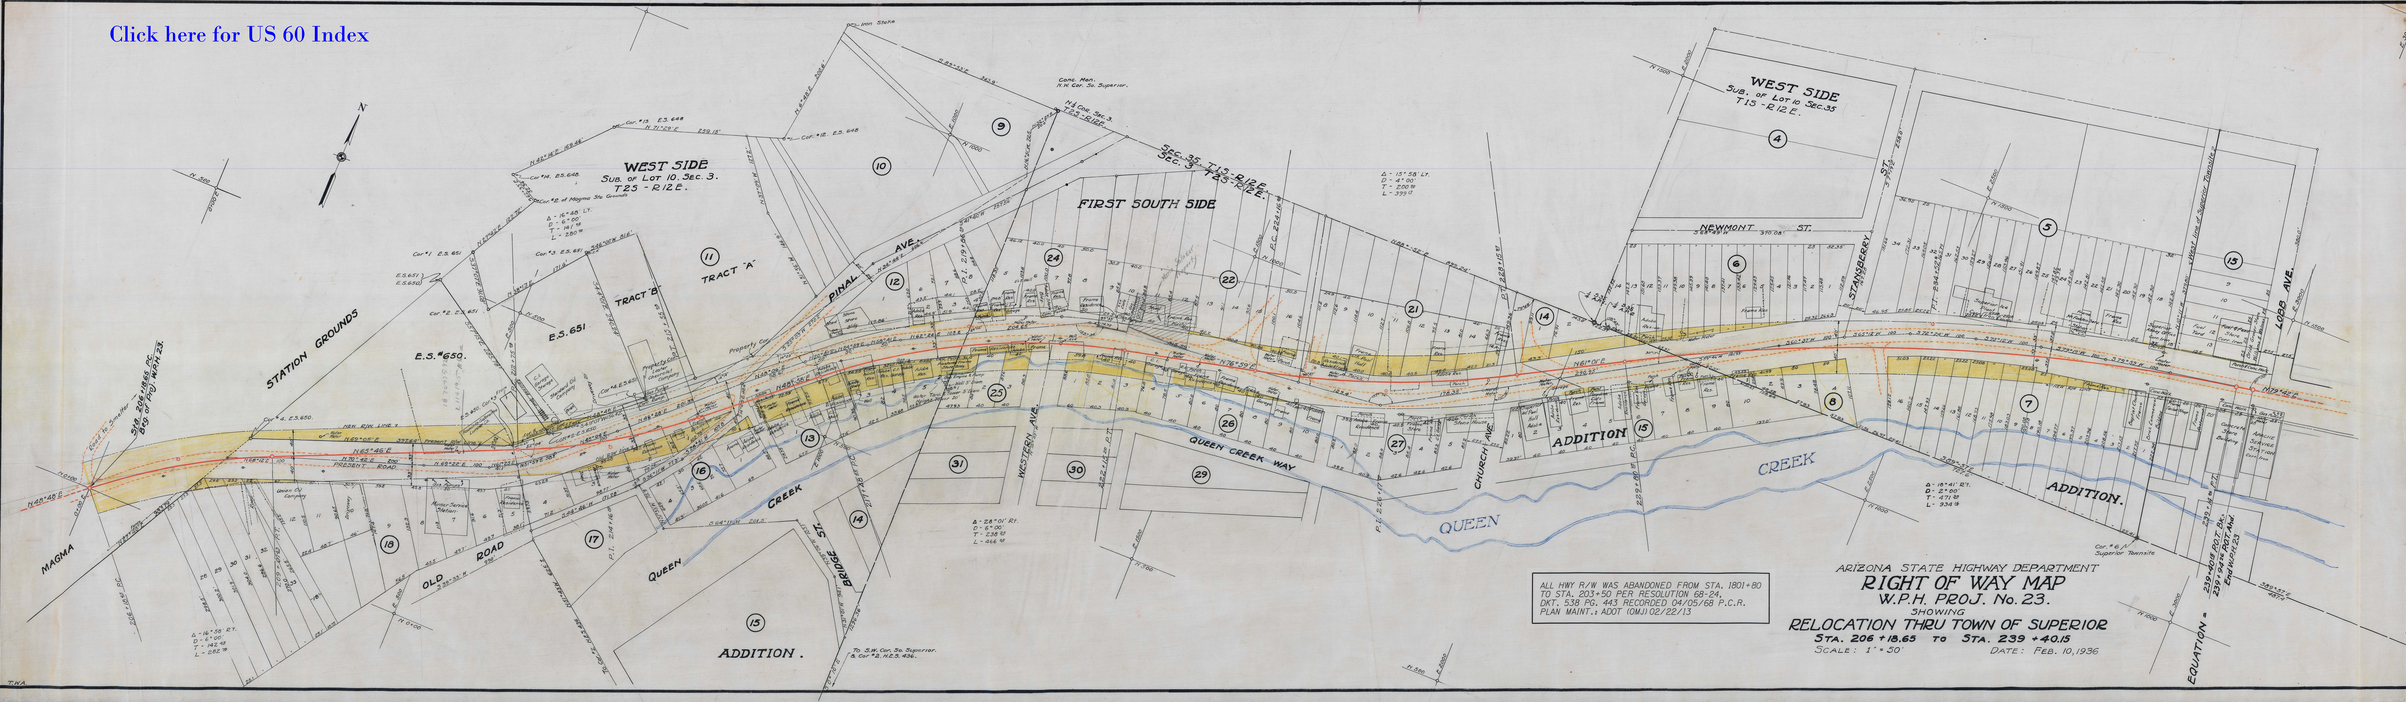
WEST SIDE
SUB. OF LOT 10. SEC. 3.
T.2S - R.12E.
FIRST SOUTH SIDE
WEST SIDE
SUB. OF LOT 10 SEC. 35
T.1S - R.12E.
NEWMONT ST.
STANSBERRY
LOBB AVE.
PINAL AVE.
STATION GROUNDS
TRACT "A"
TRACT "B"
E.S. 651
E.S. #650.
MAGMA
OLD
ROAD
QUEEN
CREEK
BRIDGE ST.
WESTERN AVE.
QUEEN CREEK WAY
CHURCH AVE.
ADDITION
ADDITION.
ADDITION .
SEC. 35 T.1S-R.12E.
SEC. 3 T.2S-R.12E.
N.45°46' E.
N.44°14' W.
N.61° E.
N.61°46' E.
N.64°10' W.
N.64°10' E.
N.61°59' E.
N.61°46' E.
N.45°46' E.
N.44°14' W