4-T-139

Indexed

NOTE

Data for S.N.F.A.P. 16-4 (1942) was taken from "As Built" Plans.

Data for F.A.P. 16-G (1922) was taken from Map showing "Construction Alignment" by Harry Hagan Resident Engineer Oct. 1922.

Click here for US 60 Index

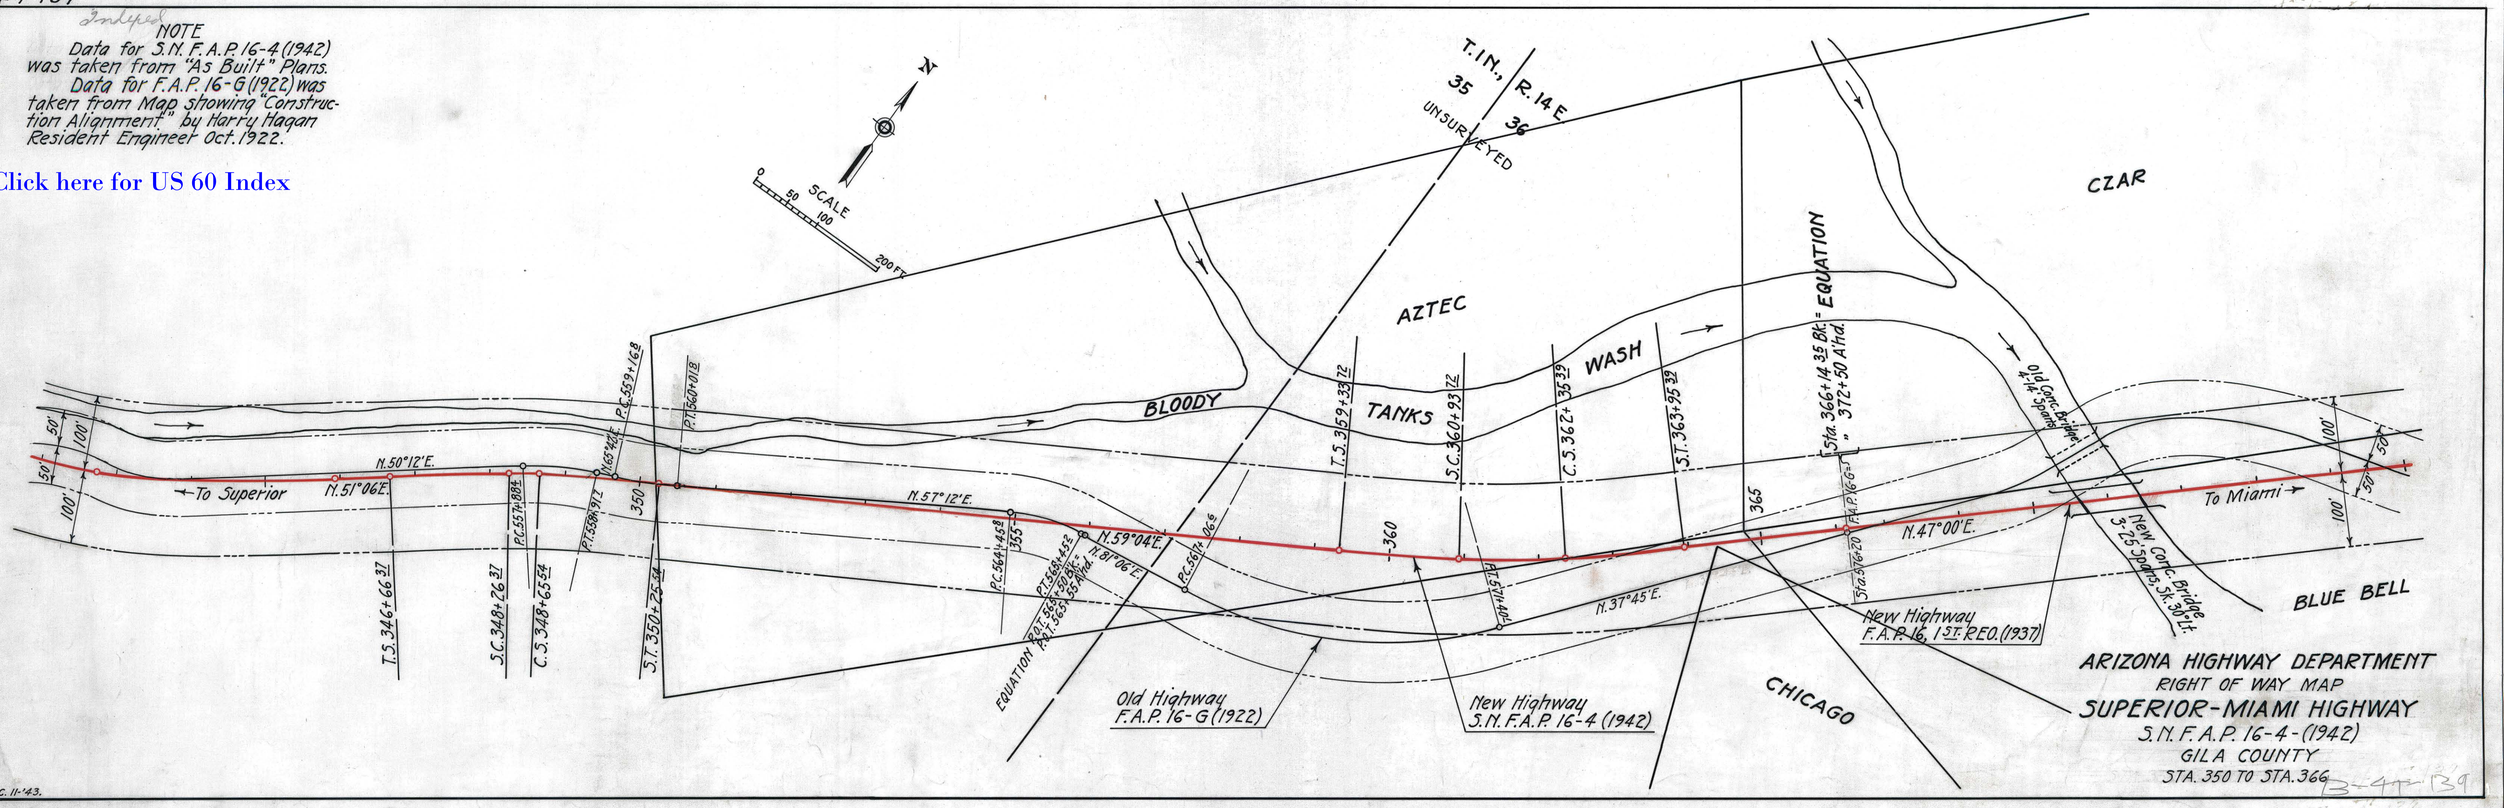

B-4-T-139