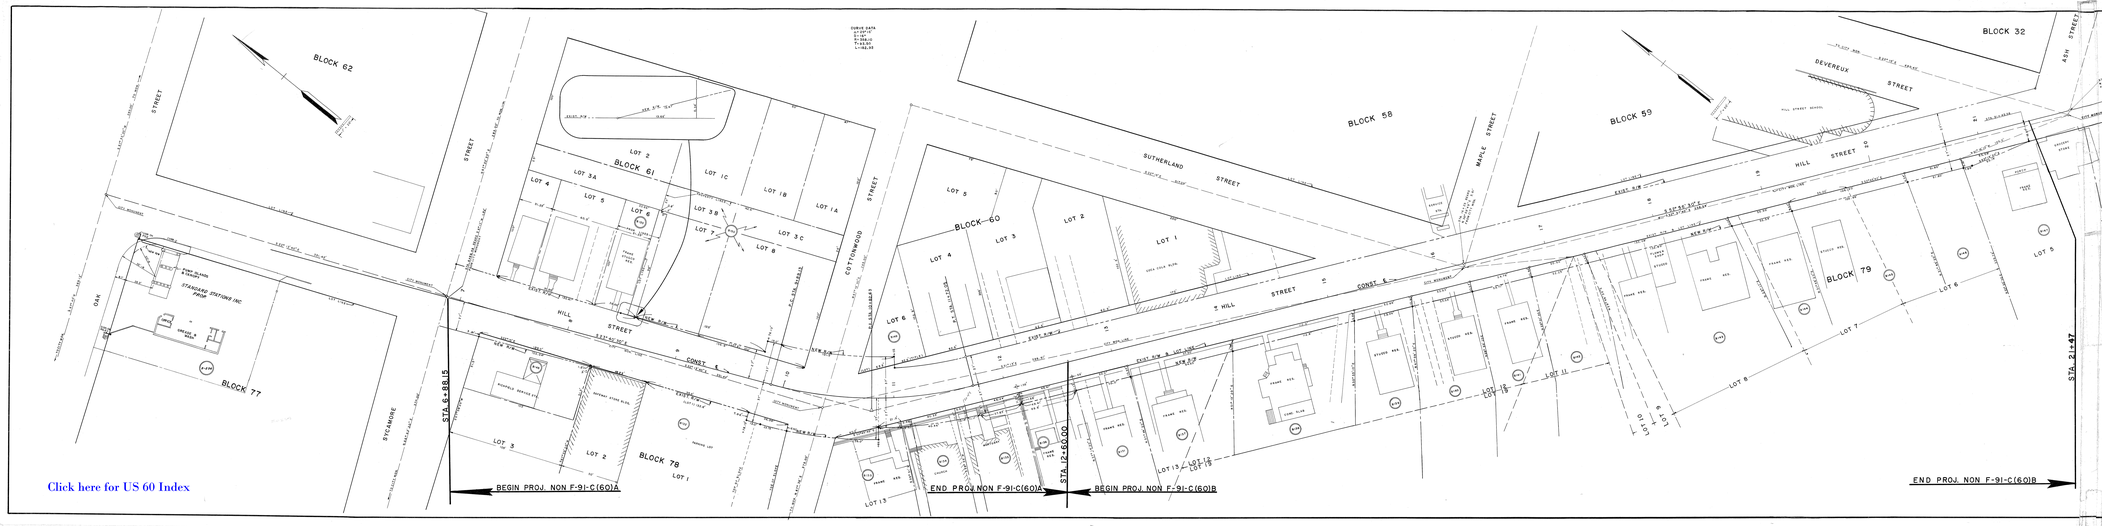

Click here for US 60 Index

OWNERSHIP RECORD

ITEM	OWNER	DESCRIPTION
R-110	GEORGE L. LITSCHELL	LOT - R. & S. - BLOCK 61 - GLOBE TOWNSITE
R-111	ROBERT L. & ELIZABETH CONSTANT	LOT 1 - BLOCK 61 - GLOBE TOWNSITE
R-112	LOUIS G. & GRACE RAPER	LOTS 2 & 3 - " - "
R-113	CLYDE J. HAYDEN	PART OF LOT 3 - " - "
R-114	FIRST CONGREGATIONAL CHURCH	LOTS 4 & 5 - " - "
R-115	LEVIE M. MOULTRIE, WALDER	" - " - " - "
R-116	ROSCOE & MARGARET LEWIS	" - " - " - "
R-117	DAVID C. & ALICE	" - " - " - "
R-118	CHARLES BURGESS & MARILLIN HOOD	" - " - " - "
R-119	GEORGE & MARGARET LEWIS	" - " - " - "
R-120	NATHAN H. & ANETHWATH	" - " - " - "
R-121	ROSCOE & MARGARET	PART OF LOTS 1, 2 & 3 - BLK. 78 - GLOBE TOWNSITE
R-122	GEORGE & ANTONIOLA SALLADA	LOT 4 - " - " - "
R-123	W.A. TERRACH ESTATE	PART OF LOTS 5, 6 & 7 - BLK. 78 - " - "
R-124	MARY ANN LEWIS, MARIE HOOD	" - " - " - "
R-125	ROBERT & FLORENCE MCCLUTTY	" - " - " - "
R-126	MICHAEL & CLARENCE RAPER	" - " - " - "
R-127	EDNA M. ANDERSON, WIDOW	" - " - " - "
R-128	JAMES & MARGARET LYONS	LOT 8 - BLK. 78 - GLOBE TOWNSITE
R-129	JAMES & MARGARET SCHOLLER	PART OF BLOCK 60
R-130	JOHN C. & MARY JONES	PART OF BLOCK 60
R-131	PHOENIX STATIONS, INC.	PART OF BLOCK 77

APO-1-80MP

ARIZONA HIGHWAY DEPARTMENT
RIGHT OF WAY DIVISION

RIGHT OF WAY MAP OF
PHOENIX—GLOBE
STATE HIGHWAY 60-70
STATE PROJECT NON F-91-C(60)A
NON F-91-C(60)B
HILL ST. SEC.
FROM STA. 6+88.15 TO STA. 21+47
GILA COUNTY

Portions of SR 103 60 Hwy Abandoned
By Gila Co Board Sup Resolution No 75-57-B-65
Dk 660, Pg 0 ADM-2041, Doc. 75-30-77

ALIGNMENT AND RIGHT OF WAY WIDTHS APPROVED IN ACCORDANCE WITH HIGHWAY PLANS.

DATE 7-28-75 — STATE ENGINEER

APPROVED IN ACCORDANCE WITH RESOLUTION DATED 7-28-75 — CHAIRMAN, STATE HIGHWAY COMMISSION

REVISIONS	
DATE	NOTE

DRAWN BY	DATE	SCALE	DRAWING NO.	FILE NO.
MAUREEN	6-4-75	1"=50'	6-11-75-B	