Click here for US 60 Index

ARIZONA HIGHWAY DEPARTMENT

MAP
SHOWING GLOBE STREETS
FROM
NORTH CITY LIMITS TO EAST CITY LIMITS
PROJECT N.R.M. 91-C

SCALE 1"=200'
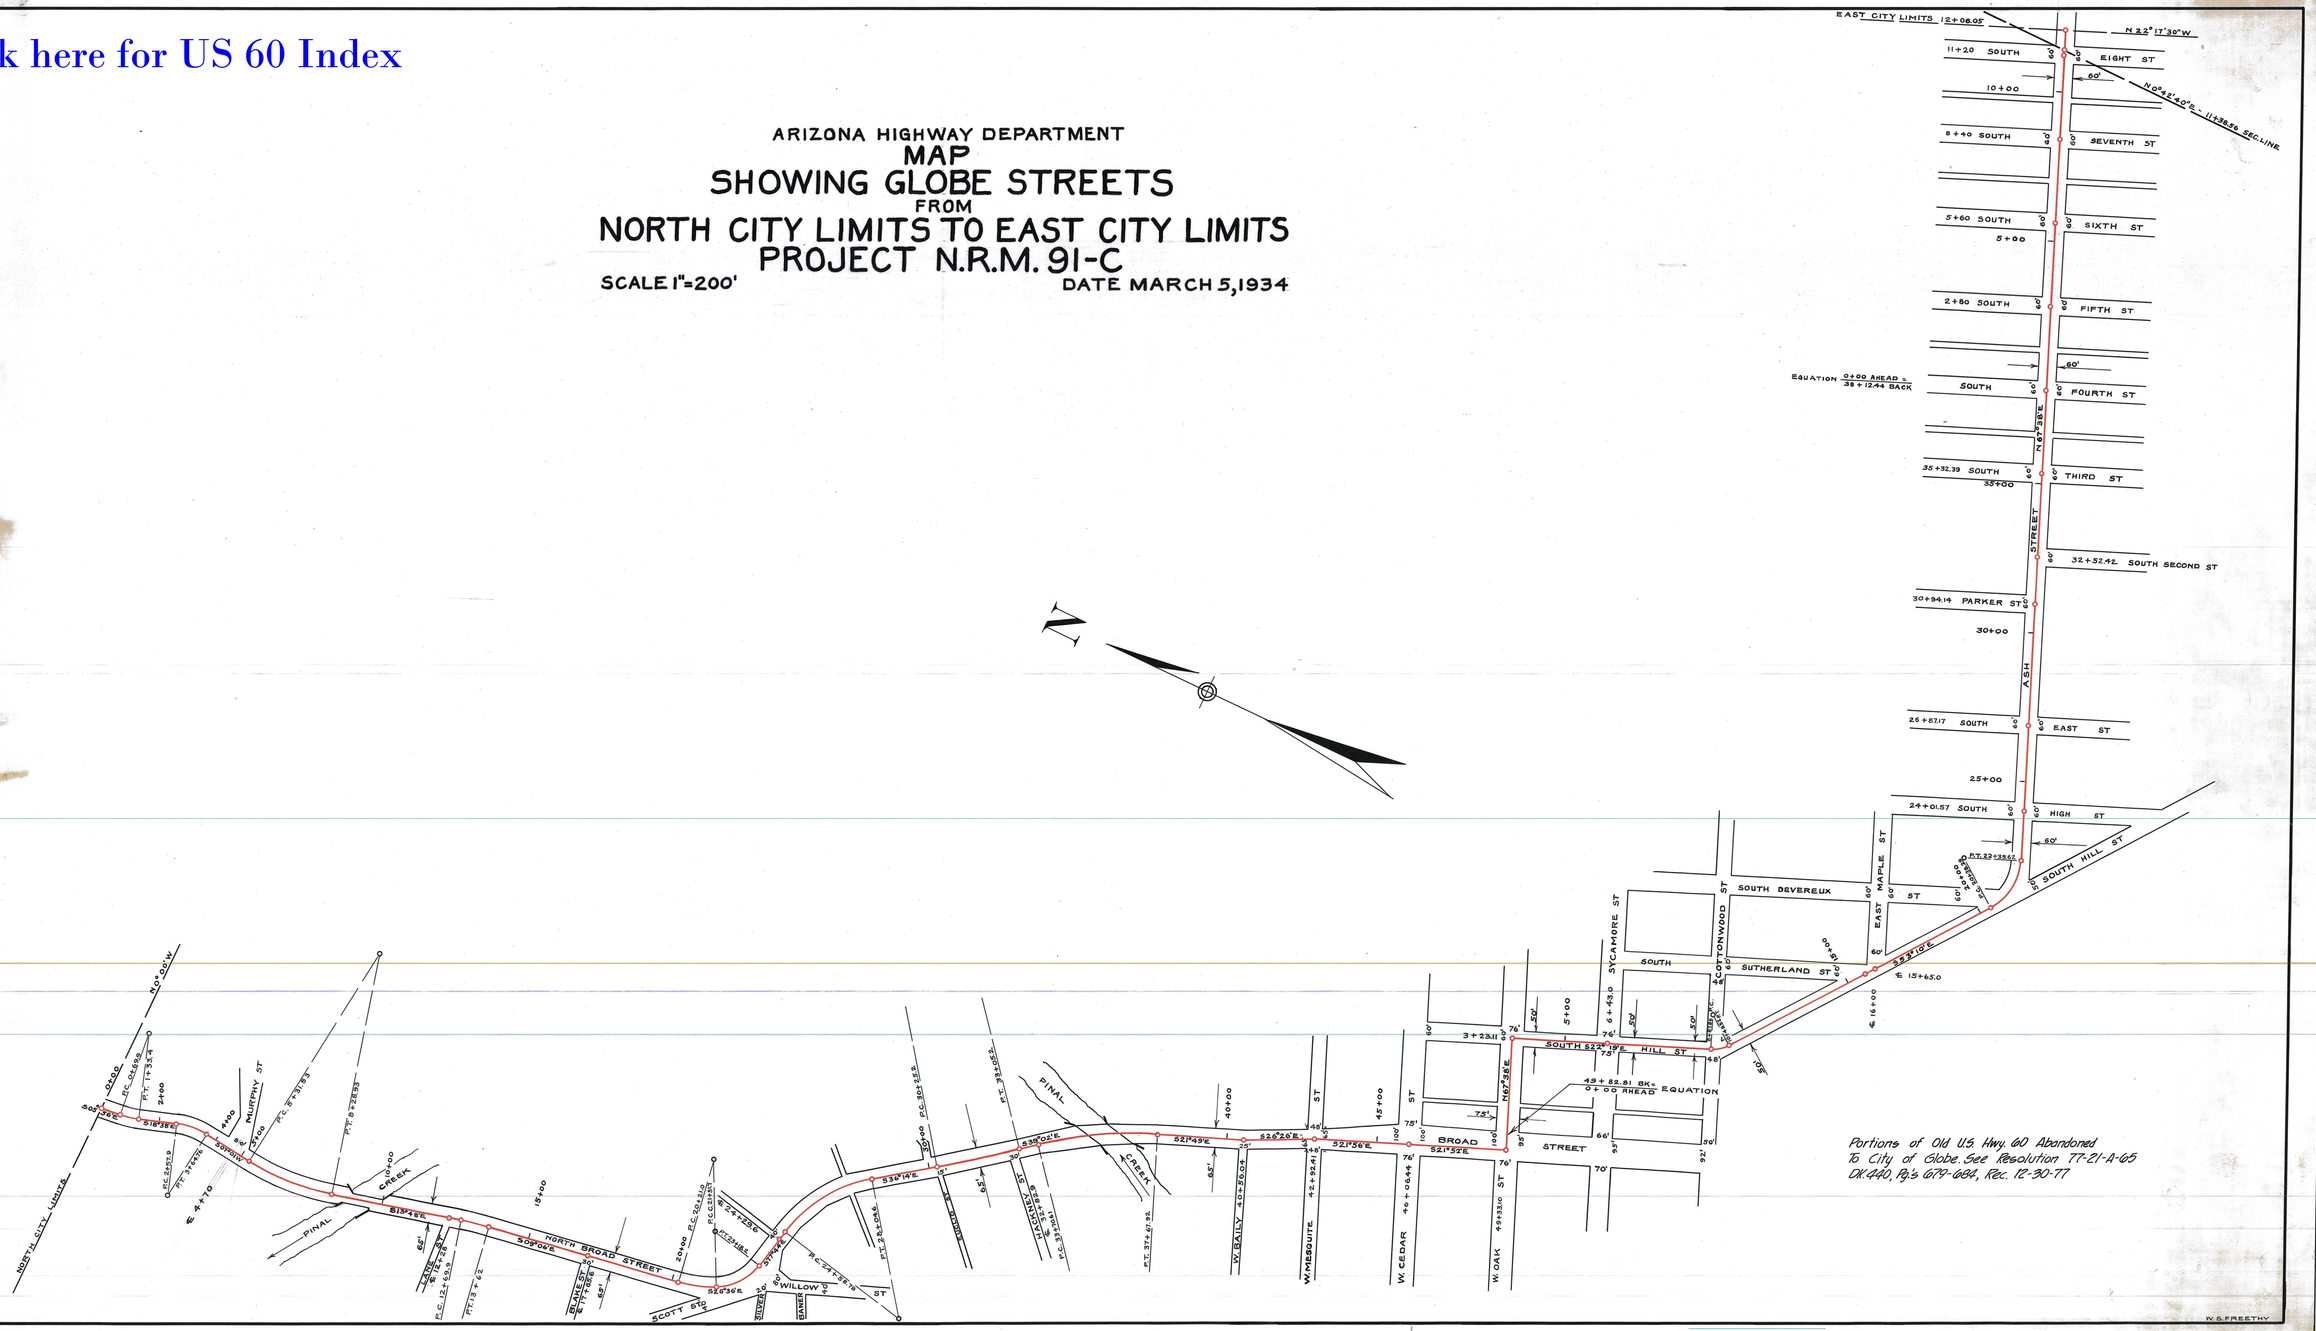
DATE MARCH 5, 1934