Click here for US 60 Index

PAR.	OWNERSHIP	DESCRIPTION	REQUIRED
7-7342	A.T. & S.F. RAILWAY COMP.	PT. SE4 SE4 SEC.19 T5N, R2W.	T.C.E. 0.16 Ac.

REVISIONS			
C.O.	DATE	BY	DESCRIPTION
8636	2-25-93	MTP.	ADDED T.C.E. 1993 & DTL "A" + NOTE
8737	1-12-94	ELG	DELETED PARCEL 7-7342

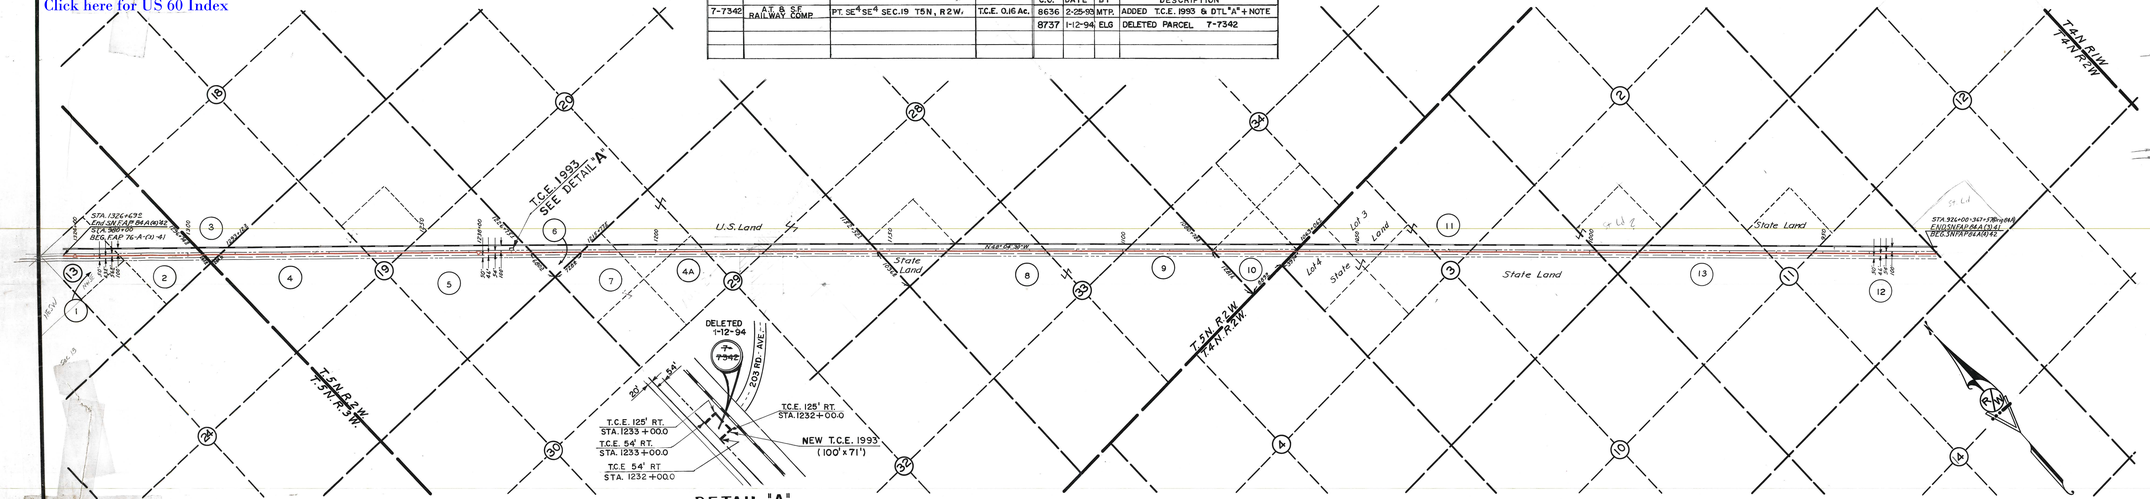

No	Name	Address	Sec	Subdivision	T N	R W	Area Acres	Consider ation
1	Selma Barnes		13		5	3	3.500	35.00
2	Joseph Wittman		13		5	3	2.160	10.00
3	Theodore W. Stemmler	52 William St, New York	18	SW¼ SW¼	5	3	1.951	
4	Joseph Wittman		19	NW¼	5	2	3.708	101.50
4A			29	SE¼ NW¼	5	2	1.013	
5	Alvin D Griffin et ux		19	SE¼	5	2	3.600	18.00
6	Willard A Mason		20	SW¼ SW¼	5	2	1.000	10.00
7	Myrtle A. Long		29	W½ NW¼	5	2	1.000	5.00
8	Mary E. Wells		33	W½	5	2	4.342	22.10
9	Nora Wells		33	SE¼	5	2	2.382	12.00
10	Jane Calkins		34	SW¼ SW¼	5	2	4.420	10.00
11	Nettie M Rose		3	W½	4	2	10.300	55.00
12	M. Viola Myers		11	SE¼	4	2	6.600	33.00
13	M. Viola Myers		11	NW¼	4	2	included above	
	U.S. Land		29	E½ NE¼ NW¼	5	2		
	State Land		20	SW¼ SW¼	5	2		
			3	Lots 3&4, SE¼	4	2		
			12	SW¼ SW¼	4	2		
			11	SW¼ NE¼	4	2		

ARIZONA STATE HIGHWAY DEPARTMENT
RIGHT OF WAY MAP
PHOENIX-PRESCOTT HIGHWAY
SN FAP 84A(042)
STATION 326+00 TO 1326+65
SCALE 1"=100' MAR. 16, 1942

7-T-401