Click here for US 60 Index

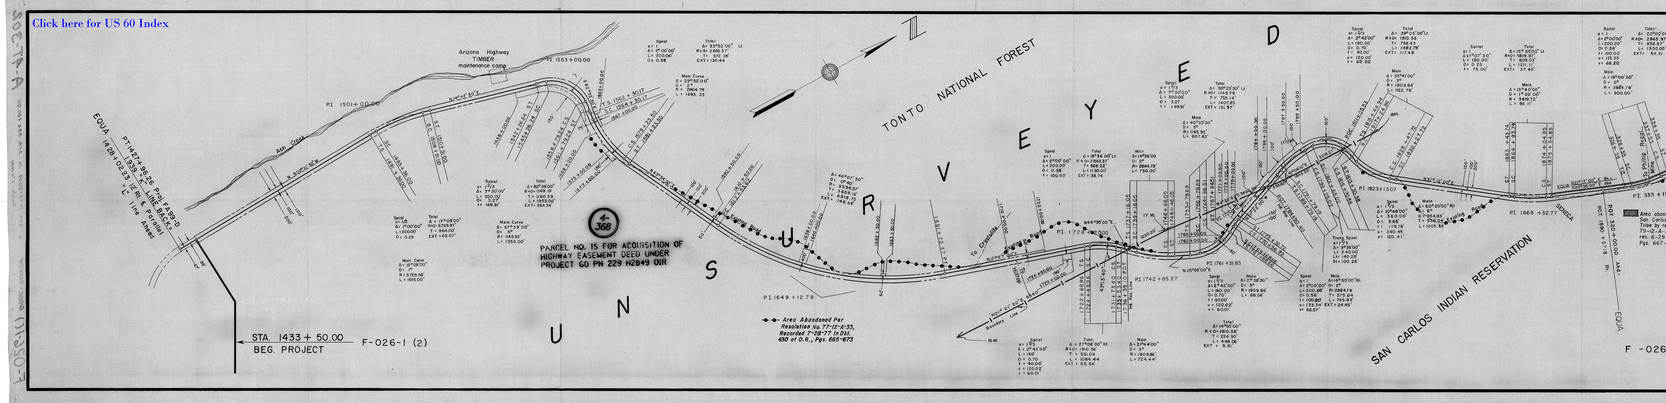

ARIZONA HIGHWAY DEPARTMENT

GLOBE SHOWLOW HIGHWAY
PROJECT F-026-1 (2)
SAN CARLOS INDIAN REVERVATION
RIGHT OF WAY MAP

Application for HIGHWAY RIGHT OF WAY 200' feet wide, 100' feet on each side of the center line of the Globe Showlow Highway, Project F-026-1(2)

ARIZONA HIGHWAY DEPARTMENT
State Highway Engineer

UNITED STATES DEPARTMENT OF THE INTERIOR BUREAU OF INDIAN AFFAIRS

SAN CARLOS INDIAN AGENCY, ARIZONA

This map is hereby approved pursuant to the provisions of the Act of February 5, 1948 (62 Stat. 17), and appropriate sections of Department Regulations 25 C.F.R. 161, subject to any and valid existing right or rights-of-way and all conditions imposed by the San Carlos Tribal Council, as set forth in Resolution No. 57-57 - Dated 7-2 - 1957.

Date: _____

Superintendent

APPLICANT'S CERTIFICATE

This is to certify that J.R.VAN HORN, who subscribed the statement hereon, is the person employed by the undersigned applicant to prepare this map, which has been adopted by the applicant as the final location of the highway right of way thereby shown; and that this map is filed as a part of the complete application made on August 16, 1957, and pursuant to the Act of February 5, 1948 (62 Stat. 17) and appropriate sections of Department Regulations 25 C.F.R. 161, covering 3.85 miles, beginning at Highway Engineer's Station 1433+50.00 and ending at Highway Engineer's Station 384+00.00 as described and shown on this map, that the survey of said highway was made under authority and under my supervision, Commencing on the 27th day of October 1952 and ending on the 27th day of June 1953, and that such survey is accurately represented on this map

J.R.VanHorn
Deputy State Engineer

Subscribed and sworn to, before me this 23rd day of June, 1958

Ruth Williamson
NOTARY PUBLIC, in and for the County of Maricopa, State of Arizona.

My Commission expires May 7, 1960

ENGINEER'S AFFIDAVIT

I, J.R. VAN HORN, hereby certify that I am by occupation the Deputy State Engineer, employed by the Arizona Highway Department to make the survey of the Globe - Show Low Highway right of way application for by the Arizona Highway Department on August 16th, 1957, pursuant to the Act of February 5, 1948 (62 Stat. 17), and appropriate sections of Department Regulations 25 C.F.R. 161, covering 3.85 miles, beginning at Highway Engineer's Station 1433+50.00 and ending at Highway Engineer's Station 384+00.00 as described and shown on this map, that the survey of said highway was made under authority and under my supervision, Commencing on the 27th day of October 1952 and ending on the 27th day of June 1953, and that such survey is accurately represented on this map

J.R.VanHorn
Deputy State Engineer

Subscribed and sworn to, before me this 23rd day of June, 1958

Ruth Williamson
NOTARY PUBLIC, in and for the County of Maricopa, State of Arizona.

My Commission expires May 7, 1960

OWNERSHIP RECORD

ITEM	OWNER	DESCRIPTION
1960	TONTO NATIONAL FOREST	200' OF RIGHT OF WAY THROUGH SECTIONS 10, 15, 16, 21, 22, 27, 28, 33 & 34 T.3S. R.15 E. G.& S.R.B.& M. DOCUMENT NO. DAM MAP
1961	SAN CARLOS INDIAN RESERVATION	200' RIGHT OF WAY FROM STA. 1433+50.00 TO STA. 1869+00.00 AS DOCUMENTED ON DAM MAP
① 4-24-61	TONTO NATIONAL FOREST	SEE PROJECT 60PN229H2849 01R

① PARCEL NO. IS FOR ACQUISITION OF HIGHWAY EASEMENT DEED UNDER PROJECT 60 PN 229 H2849 01R

ARIZONA HIGHWAY DEPARTMENT
RIGHT OF WAY DIVISION

RIGHT OF WAY MAP OF
GLOBE - SHOWLOW
STATE HIGHWAY
FEDERAL PROJECT F-026-1 (2)
SAN CARLOS INDIAN RES. SEC.
STA. 1433+50 TO STA. 3844+00
GILA COUNTY

ALIGNMENT AND RIGHT OF WAY APPROVED IN ACCORDANCE WITH RESOLUTION DATED _____ 19__, MINUTES OF THE ARIZONA HIGHWAY COMMISSION.

DRAWN BY	DATE	SCALE	CHECKED BY	FILE NO.
JOHN KOMEZ	7-29-57	1"=200'		A-47-502
REVISION APPROVED	DATE JUNE 3, 1958	REVISED BY S.G.HADDOCK		