105

Click here for US 60 Index

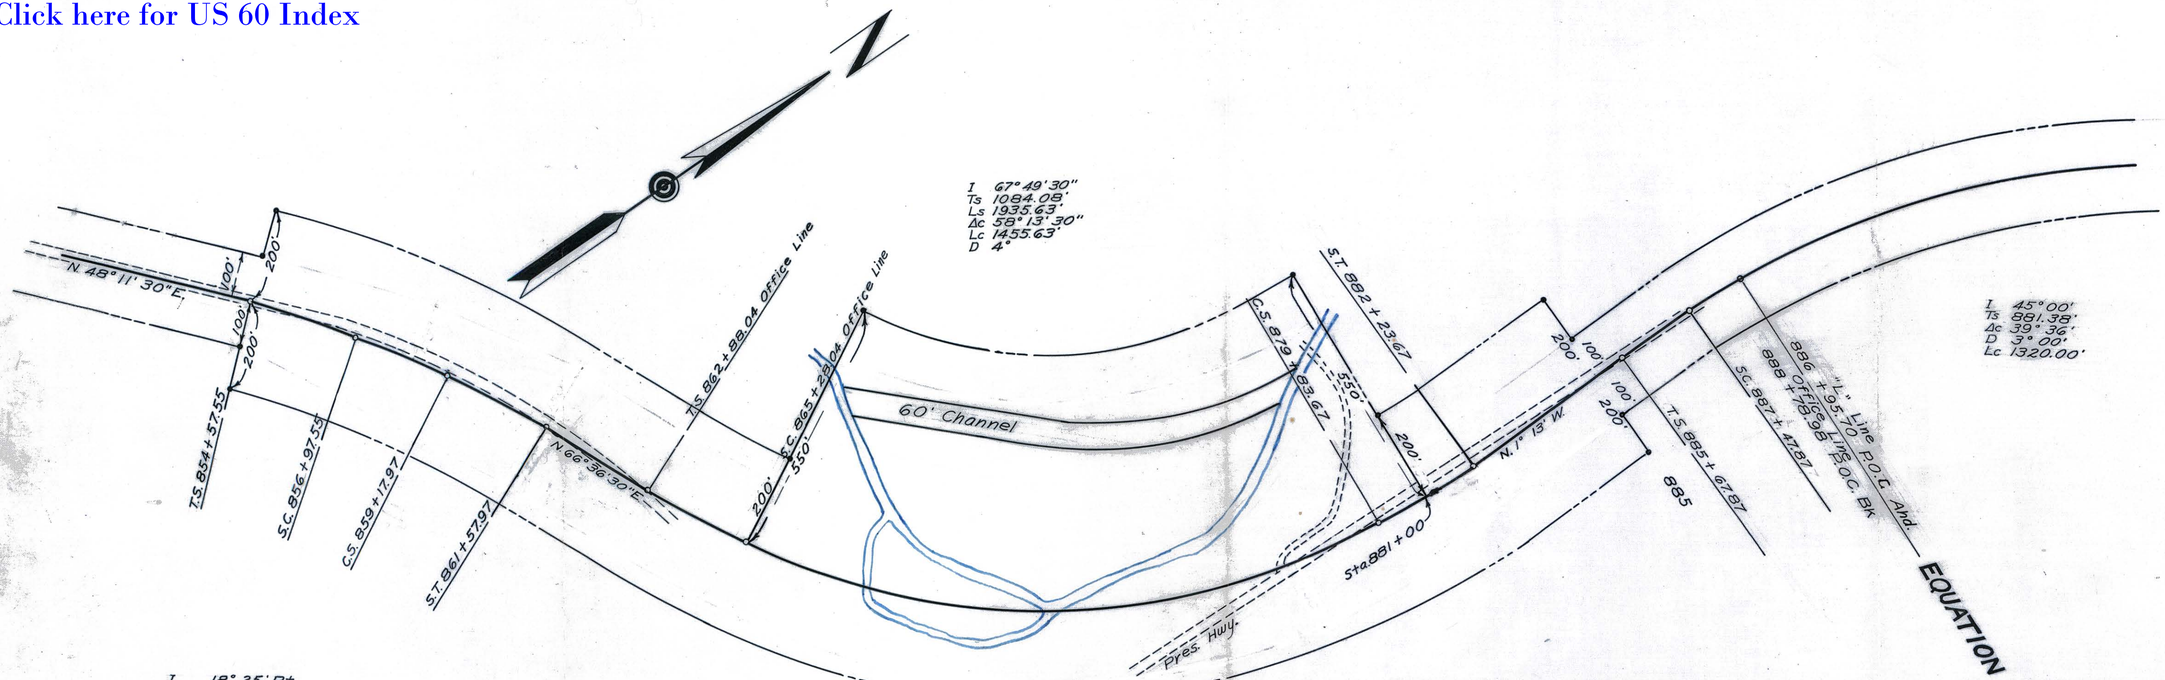

NOTE: The intent & purpose of this map is to amend a portion of the right-of-way Application dated 9-5-51 (Certified by the Supt. of Ft. Apache Ind. Res. 10-25-51)

ARIZONA STATE HIGHWAY DEPARTMENT

GLOBE - SHOWLOW HWY.
FEDERAL PROJ. 105
THRU THE
FORT APACHE INDIAN RESERVATION
RIGHT OF WAY MAP

AN IRREGULAR RIGHT OF WAY REQUESTED AS SHOWN ON THIS MAP

DATE: JAN. 11, 1952 — ARIZONA STATE HIGHWAY ENGINEER

UNITED STATES INDIAN SERVICE

I HEREBY CERTIFY THAT THE RIGHT OF WAY OF THE HIGHWAY AS SHOWN ON THIS MAP TRAVERSES UNAPPROPRIATED INDIAN TRIBAL LANDS

DATE: Jan. 22, 52 — Nelson Tupe Sr. — TRIBAL CHAIRMAN FT. APACHE INDIAN RESERVATION

DATE: JAN 23 1952 — John O. Crow — SUPERINTENDENT FT. APACHE INDIAN RESERVATION

BUREAU OF INDIAN AFFAIRS
FT. APACHE AGENCY

APPROVED UNDER AUTHORITY VESTED IN ME BY PART 256, C.F.R. 25 AS AMMENDED AUGUST 10, 1951 (16 F.R. 8578, 8583 INC. PUBLISHED AUGUST 25, 1951).

DATE: JAN 23 1952 — John O. Crow — SUPERINTENDENT

BUREAU OF INDIAN AFFAIRS
AREA OFFICE

APPROVED UNDER AUTHORITY VESTED IN ME BY SECRETARIAL ORDER NO. 2252, DATED SEPTEMBER 9, 1946 (11 FED. REG. 10296), AND THE ORDER OF THE COMMISSIONER OF INDIAN AFFAIRS, NO. 551, DATED MARCH 29, 1951 (16 FED. REG. 2939, 2940).

DATE: — AREA DIRECTOR

Drawn By: Don Sutton Date: 1-11-52 Scale 1" = 200'

Also See = 4-T-94 & 9-T-184