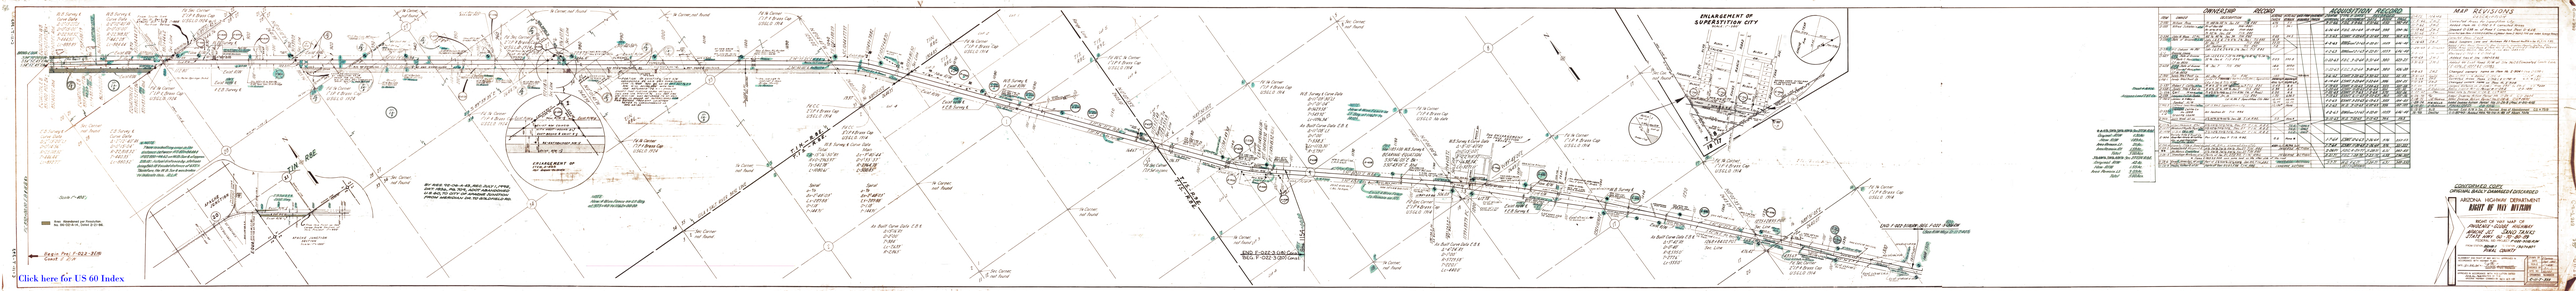
ENLARGEMENT OF SUPERSTITION CITY
ENLARGEMENT OF CITY LIMITS
ENLARGEMENT OF SUPERSTITION CITY
END F-522-2-03(3) ON US-60
BEGIN F-522-2-03(4) ON US-60
OWNERSHIP RECORD
ACQUISITION RECORD
MAP REVISIONS
CONFORMED COPY
OFFICIAL BIDS / DRAWINGS ENDORSED
ARIZONA HIGHWAY DEPARTMENT
RIGHT OF WAY DIVISION
PROJECT F-522-2-03(3)
PROJECT F-522-2-03(4)
Click here for US 60 Index