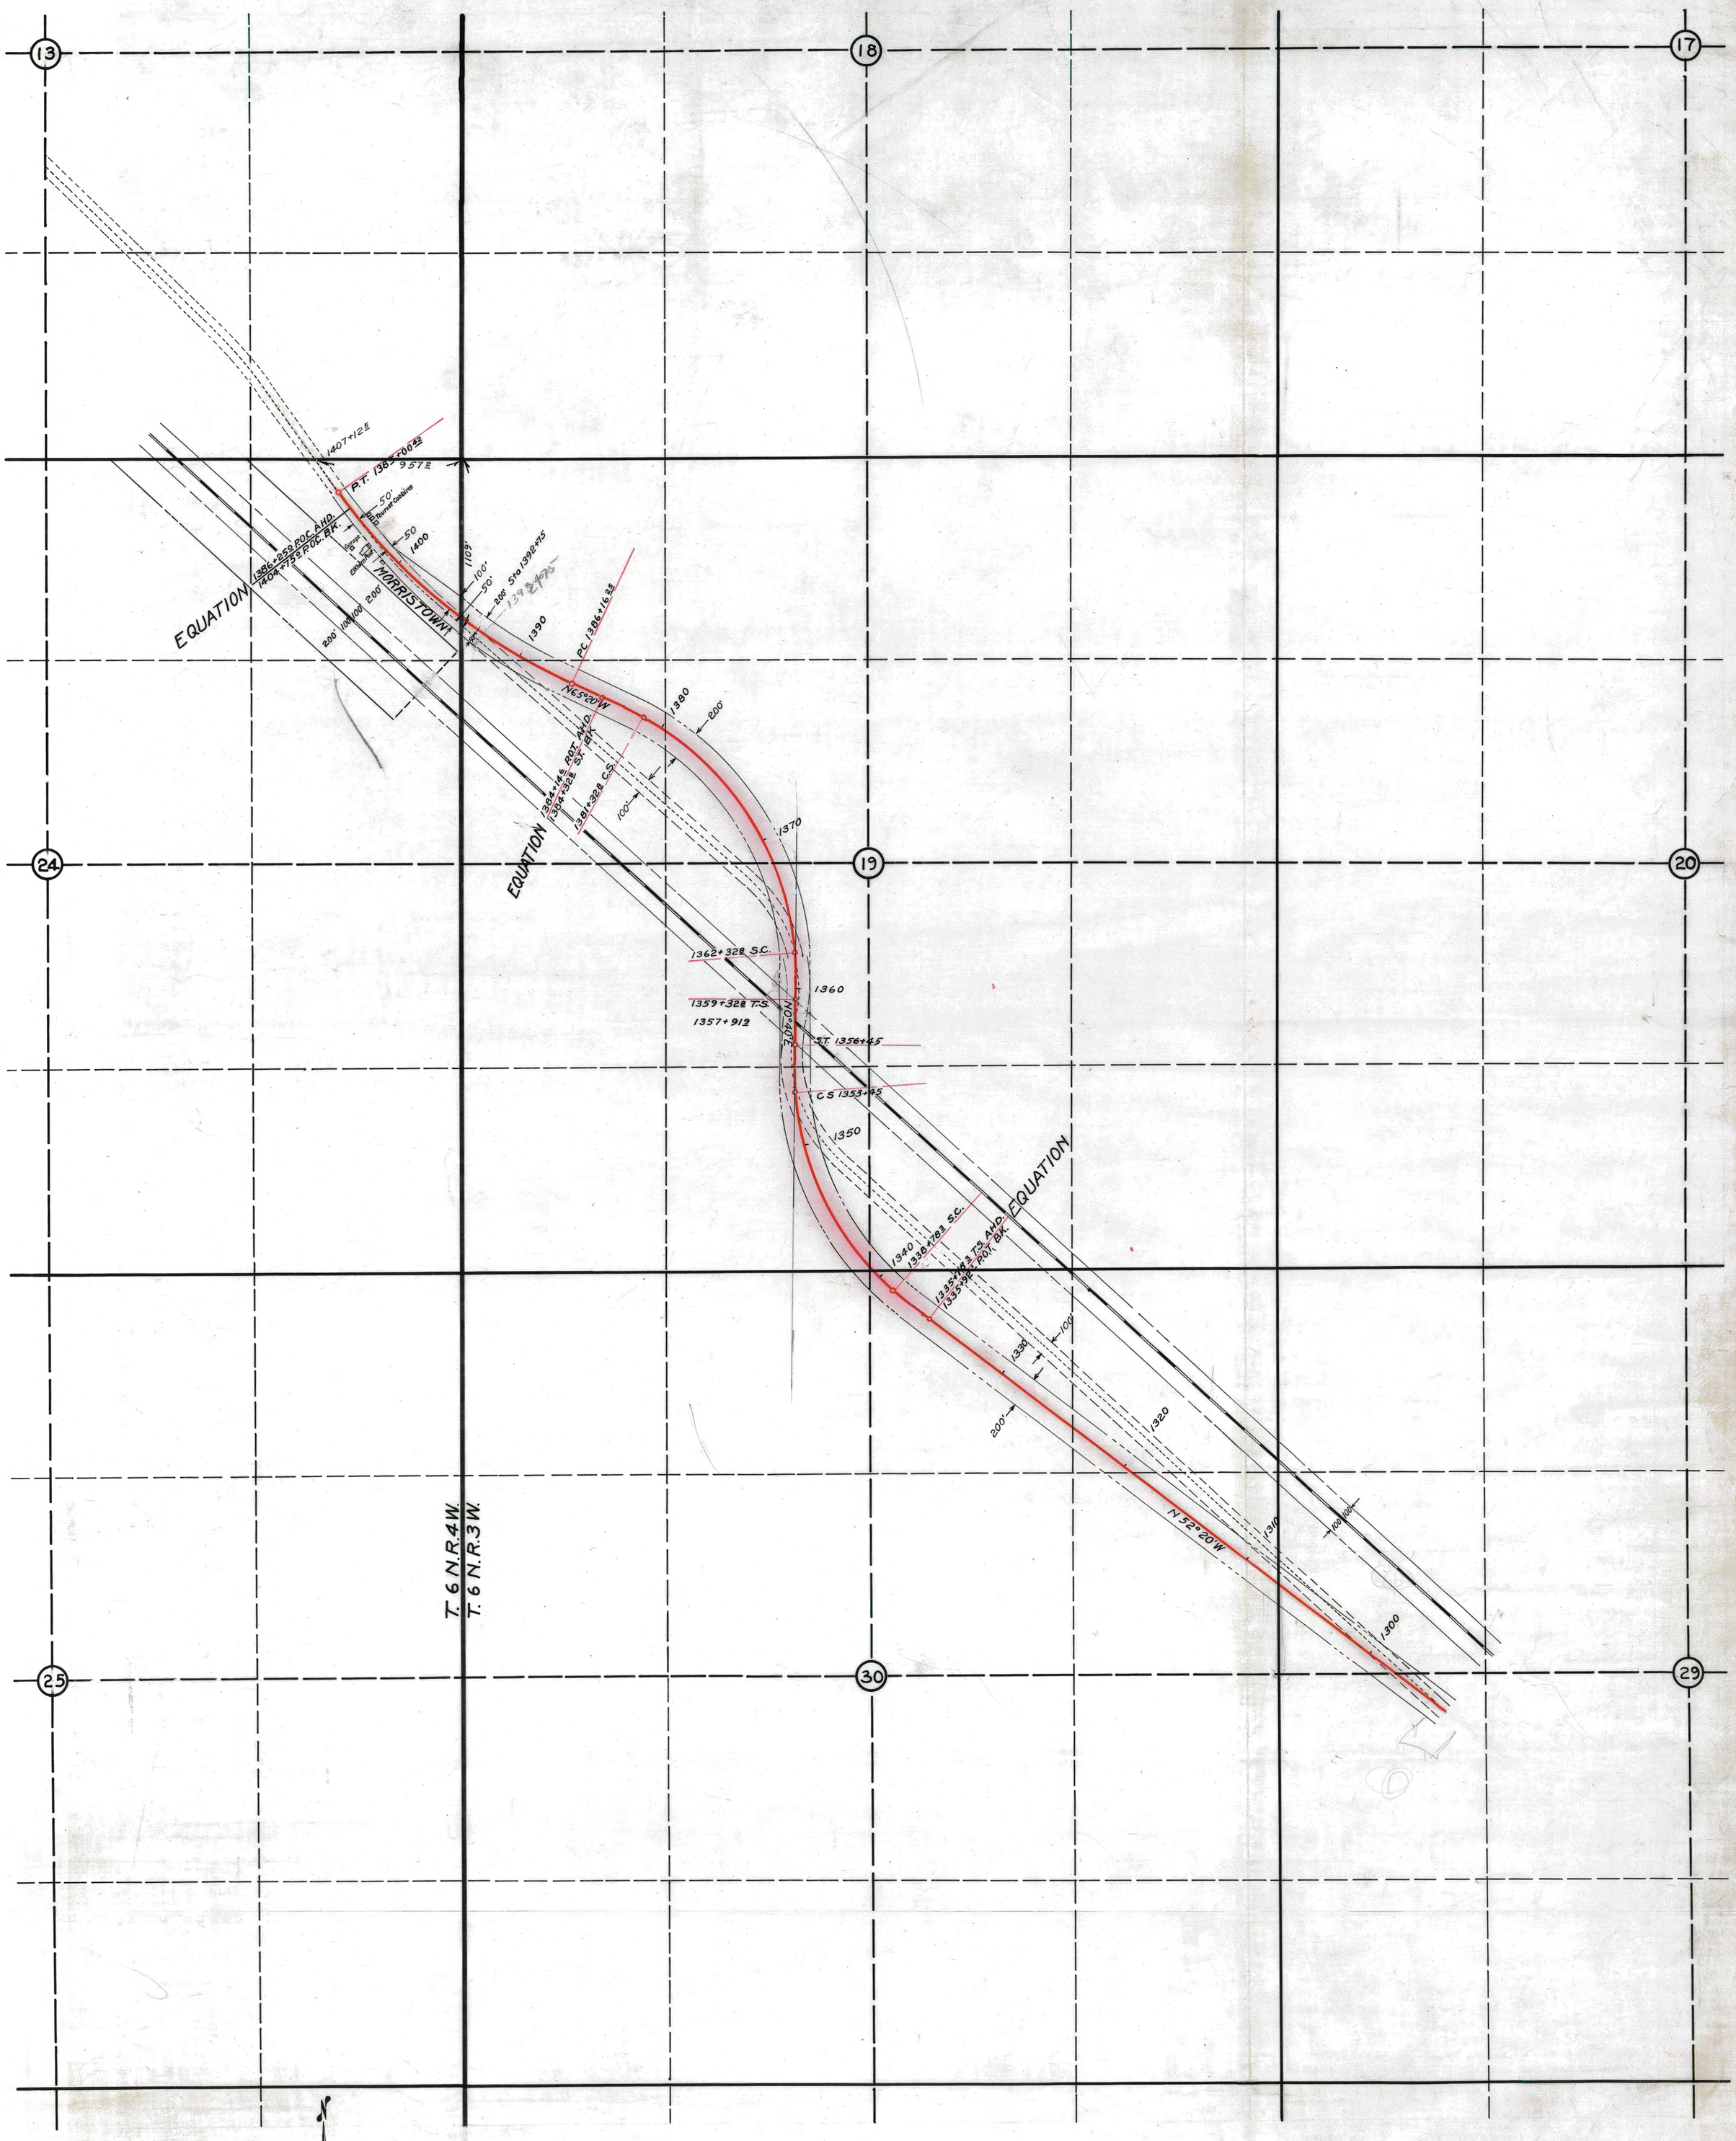

ARIZONA STATE HIGHWAY DEPARTMENT
RIGHT OF WAY MAP
PHOENIX-PRESCOTT HIGHWAY
FROM EQUATION 1294+76 P.C. BACK / 1293+71 P.O.T. AHEAD F.A.P. 76
TO EQUATION 1404+75 P.O.C. BACK / 1386+25 P.O.C. AHEAD F.A.P. 84D(2)
SCALE 1" = 500' FEB., 12, 1940

Click here for US 60 Index