WICKENBURG — PHOENIX HWY.
NEW RIVER BRIDGE
MARICOPA COUNTY

Click here for US 60 Index

5513	12-20-79	R.L.A. Changed Sec. Cor Pg. 16-21-15-22. (Bid)
5692	11-13-80	P.Todd Revised Owner of Parcel 7-2961.
8374	7-15-91	M.T.P. Zipped Excess Area & Added Note # 1.

PROJECT	F-022-2-742
DRAWING NO	D-7-T-770
SHEET NO	1 OF 2
DRAWN BY	BOB O.
DATE COMP	11-26-79
SCALE	1" = 50'
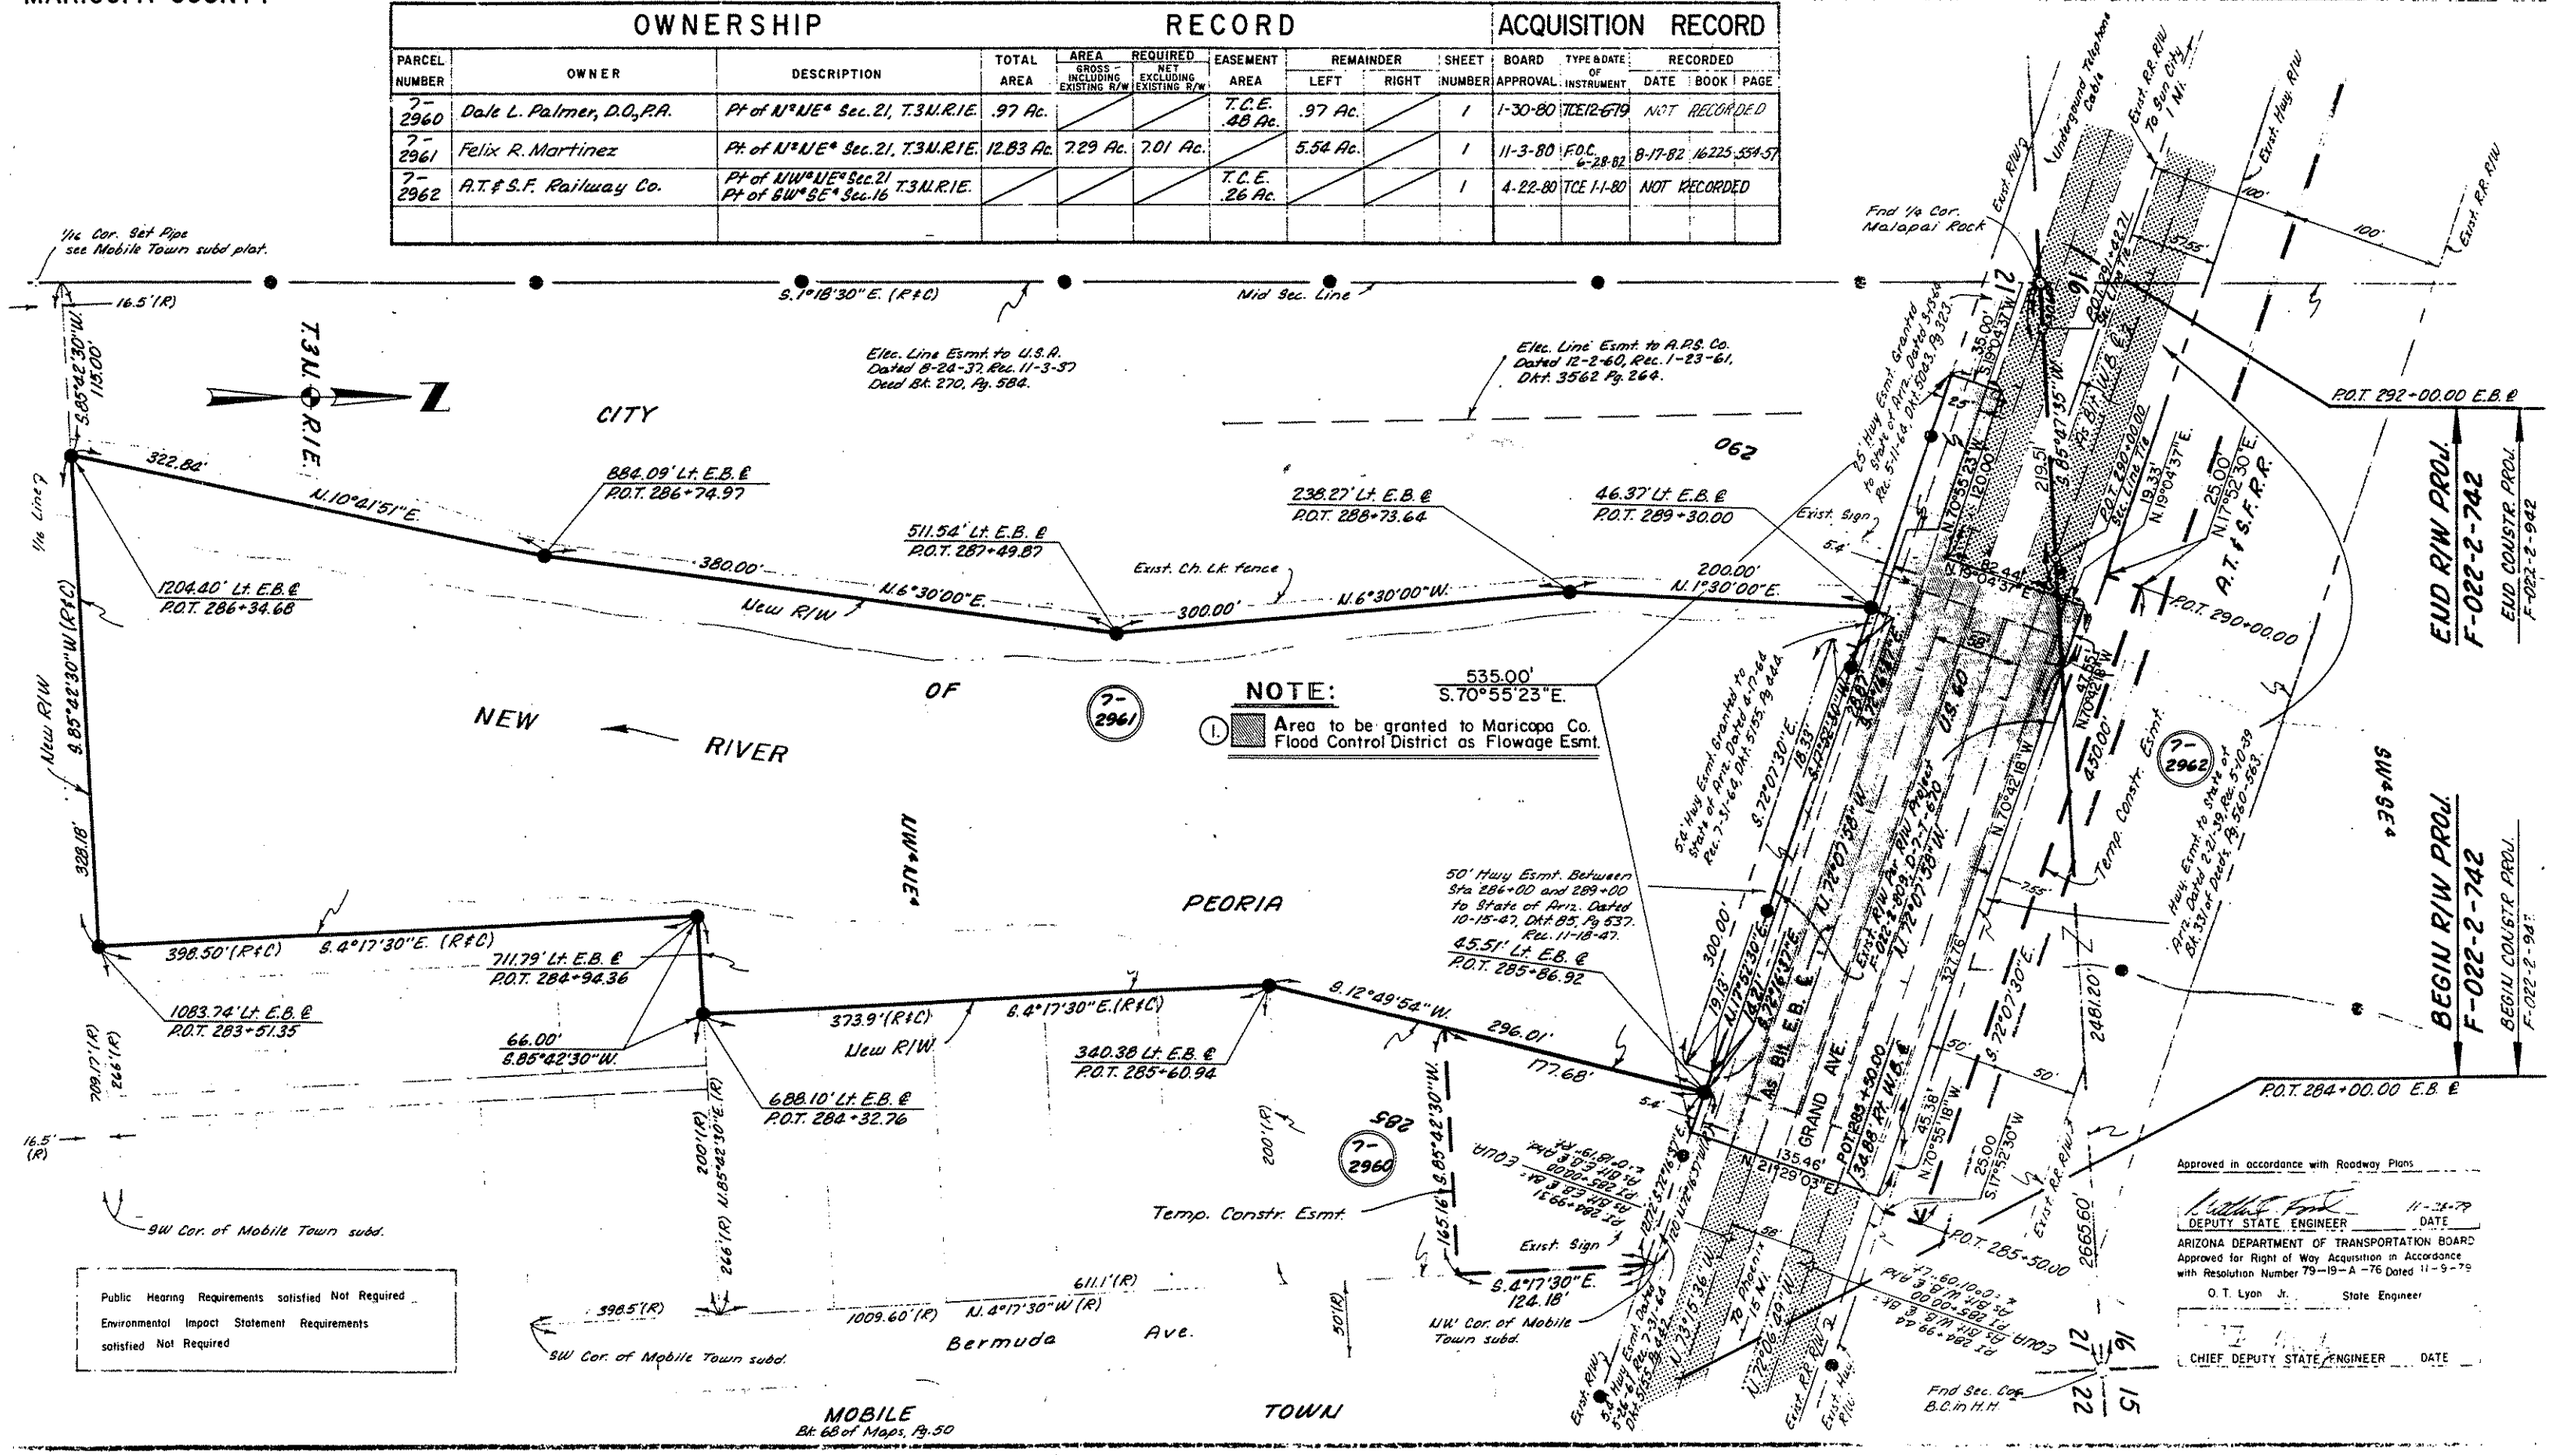
OWNERSHIP RECORD										ACQUISITION RECORD				
PARCEL NUMBER	OWNER	DESCRIPTION	TOTAL AREA	AREA REQUIRED GROSS – INCLUDING EXISTING R/W	AREA REQUIRED NET EXCLUDING EXISTING R/W	EASEMENT AREA	REMAINDER LEFT	REMAINDER RIGHT	SHEET NUMBER	BOARD APPROVAL	TYPE & DATE OF INSTRUMENT	RECORDED DATE	RECORDED BOOK	RECORDED PAGE
7-2960	Dale L. Palmer, D.O., P.A.	Pt of N½NE¼ Sec. 21, T.3N.R.1E.	.97 Ac.			T.C.E. .48 Ac.	.97 Ac.		1	1-30-80	TCE 12-679	NOT RECORDED		
7-2961	Felix R. Martinez	Pt. of N½NE¼ Sec. 21, T.3N.R.1E.	12.83 Ac.	7.29 Ac.	7.01 Ac.		5.54 Ac.		1	11-3-80	F.O.C. 6-28-82	8-17-82	16225	554-57
7-2962	A.T. & S.F. Railway Co.	Pt of NW¼NE¼ Sec. 21 Pt of SW¼SE¼ Sec. 16 T.3N.R.1E.				T.C.E. .26 Ac.			1	4-22-80	TCE 1-1-80	NOT RECORDED