PHOENIX-GLOBE HWY.
M.P. 221.5-QUEEN CREEK
PINAL COUNTY

OWNERSHIP			RECORD							ACQUISITION RECORD				
PARCEL NUMBER	OWNER	DESCRIPTION	TOTAL AREA	AREA CROSS HATCHED EXISTING R/W	REQUIRED NET EXISTING R/W	EASEMENT	REMAINDER LEFT	REMAINDER RIGHT	SHEET NUMBER	BOARD APPROVAL	TYPE & DATE OF INSTRUMENT	RECORDED DATE	RECORDED BOOK	RECORDED PAGE
11-276	U.S.A. (TONTO NATIONAL FOREST)	PT. NE 1/4 SEC. 11; T. 2S.; R.11E. PT. NW1/4 SEC.12; T.2S.; R.11E.		4.9 AC.	3.7 AC.				1	7-14-82	S.U.P. 6-7-82	NOT	RECORDED	
11-277	ALBERT D. HERRON	PT. N 1/2 N1/2 N1/2 SEC. 12, T.2S, R.11E.	33.3 AC.			T.C.E. 0.8 AC.	23.7 AC.	9.6 AC.	1	6-4-82	T.C.E. 5-18-82	NOT	RECORDED	
11-278	JAMES C. HERRON etal	PT. S1/2 S1/2 S1/2 SEC. 1; T. 2S., R.11E.	21.6 AC.			T.C.E. 0.4 AC.	21.0 AC.	0.6 AC.	1	6-4-82	T.C.E. 5-18-82	NOT	RECORDED	
11-279	JAMES C. HERRON etux	PT. N 1/2 S1/2 S1/2 S1/2 SEC. 1; T.2S., R.11E.	21.7 AC.			T.C.E. 0.2 AC.	21.7 AC.		1	5-20-82	T.C.E. 5-18-82	NOT	RECORDED	

NO.	DATE	BY	DESCRIPTION
6239	7-14-82	R.L.E.	Computed Rec. Rec. Per 11-2-76 Removed "ET UX" From Owner Per 11-2-76. Extended C.M.P. at M.P. 221.52, Rt. Bid Line

PROJECT NO.	F-022-3-836
DRAWING NO.	D-11-T-439
SHEET NO.	1 of 1
DRAWN BY	L. GENES
DATE COMP.	7-14-81
SCALE	1"=200'

RW/PLANS FILE SET

PRINTED
AUG 16 1982
R/W PLANS
PHOENIX, ARIZONA

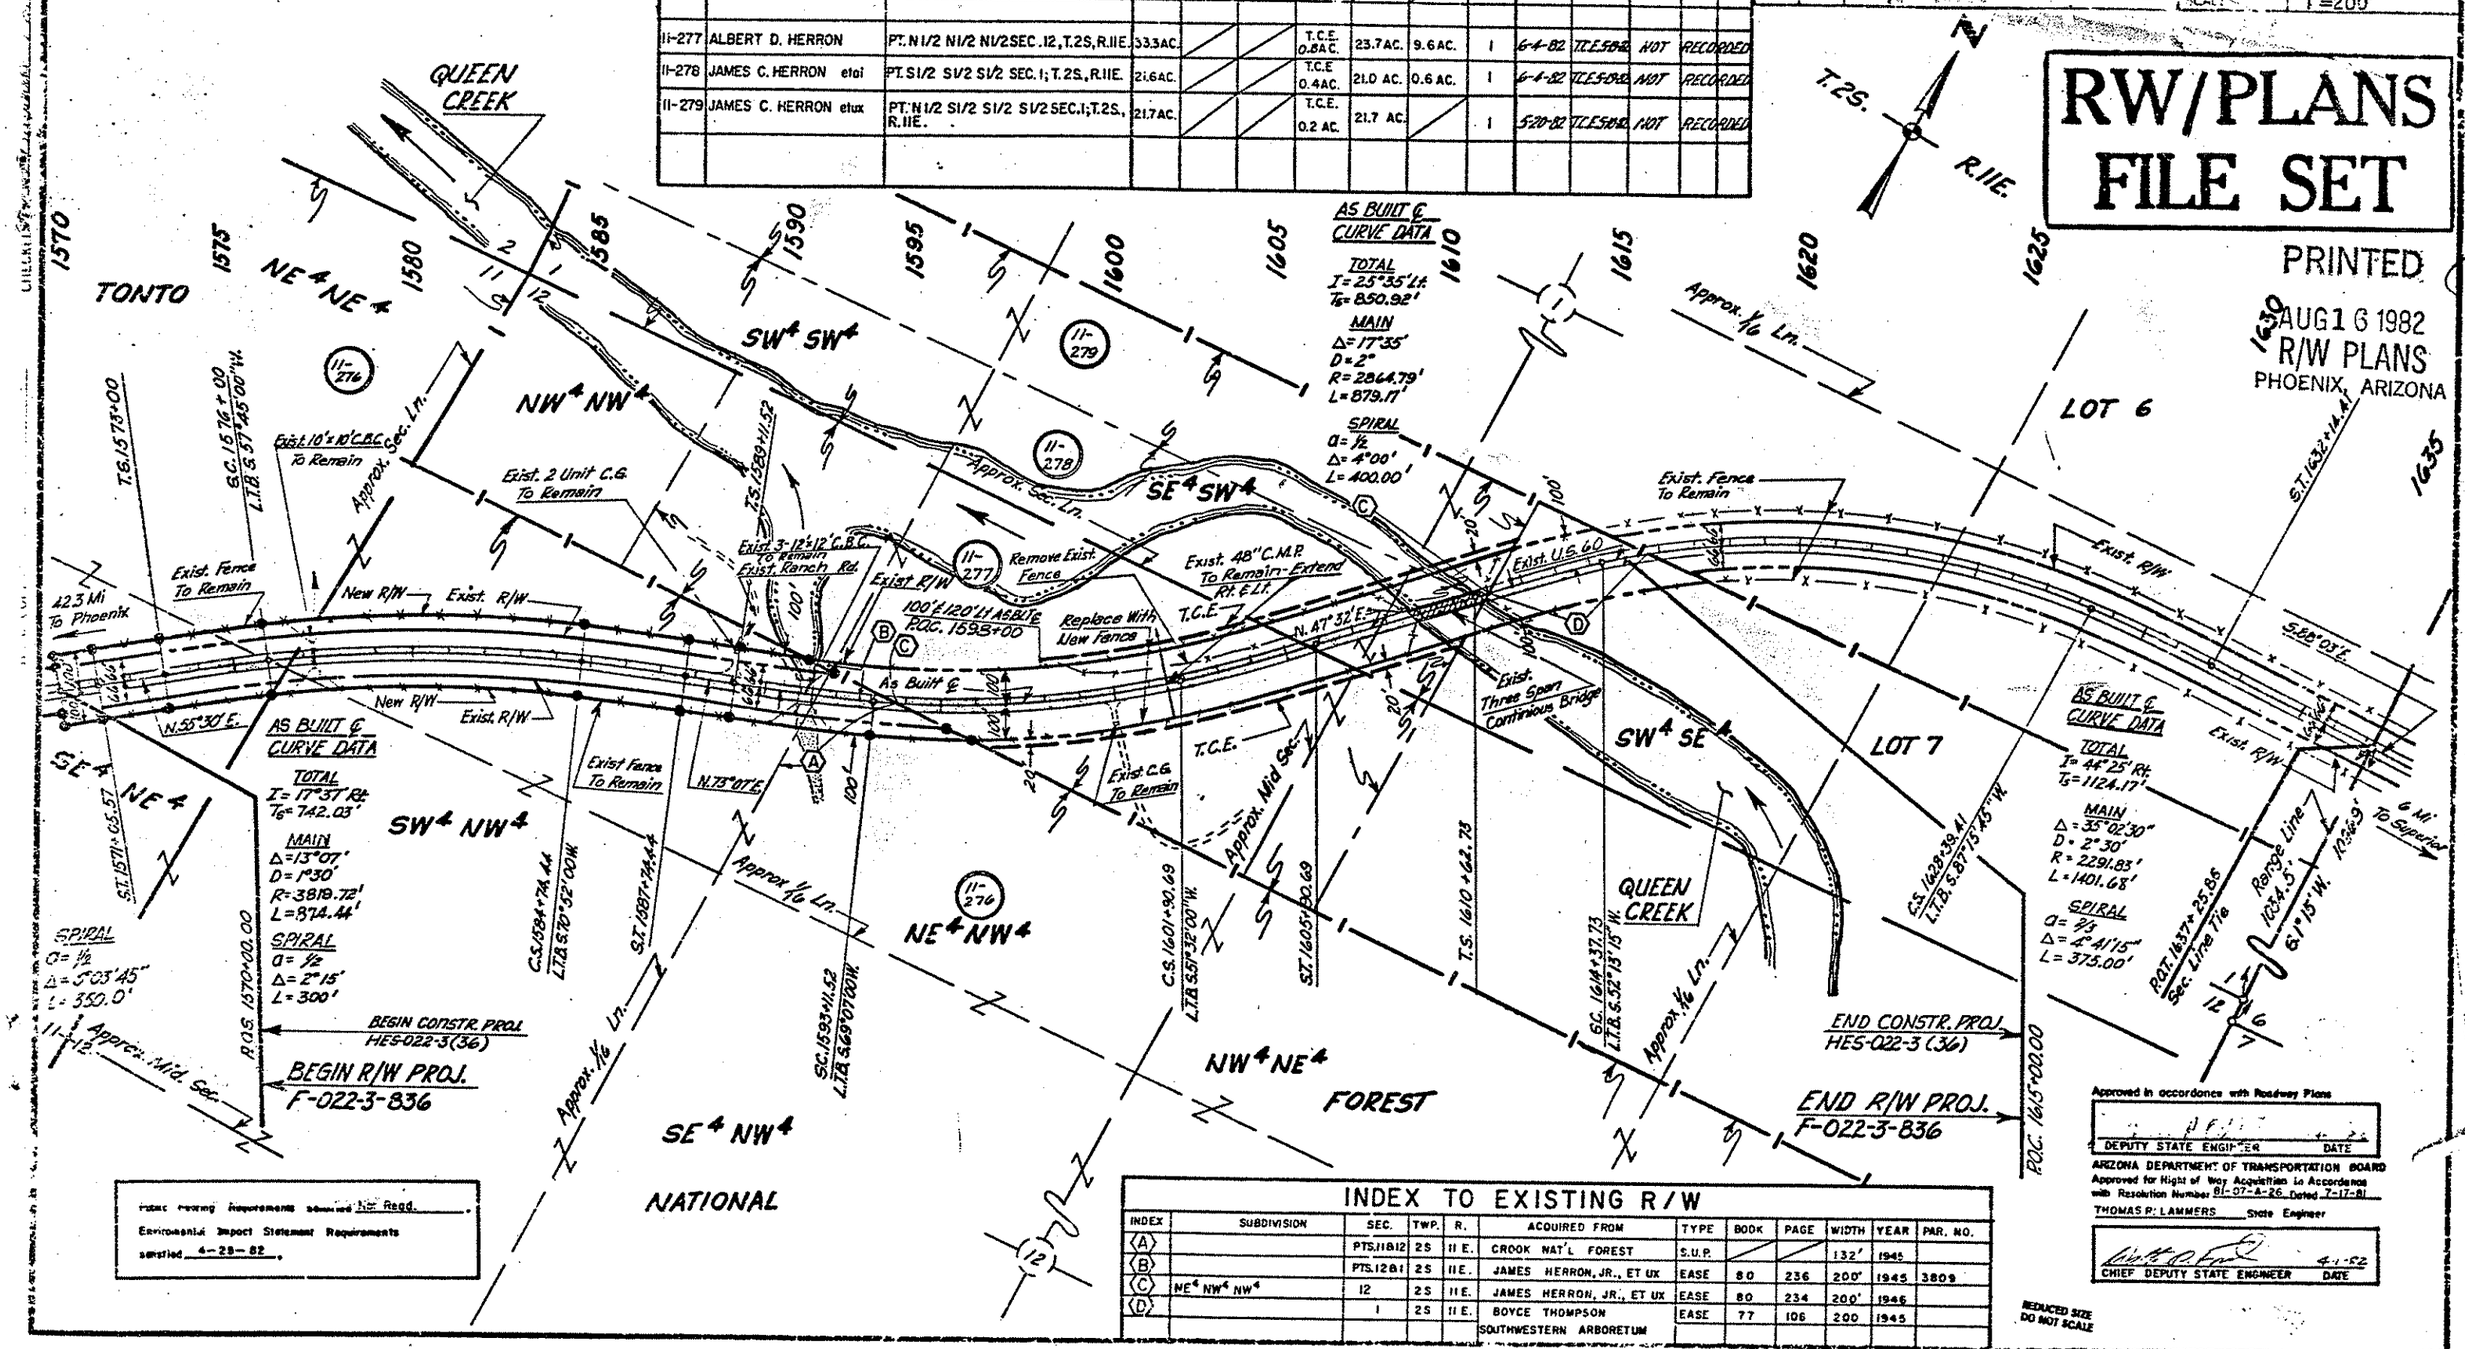

Public Hearing Requirements Waived for Regd.
Environmental Impact Statement Requirements satisfied 4-29-82.

INDEX TO EXISTING R/W

INDEX	SUBDIVISION	SEC.	TWP.	R.	ACQUIRED FROM	TYPE	BOOK	PAGE	WIDTH	YEAR	PAR. NO.
A		PTS. 11 & 12	2S	11E.	CROOK NAT'L FOREST	S.U.P.			132'	1945	
B		PTS. 12 & 1	2S	11E.	JAMES HERRON, JR., ET UX	EASE	80	236	200'	1945	3809
C	NE4 NW4 NW4	12	2S	11E.	JAMES HERRON, JR., ET UX	EASE	80	234	200'	1946	
D		1	2S	11E.	BOYCE THOMPSON	EASE	77	106	200	1945	
					SOUTHWESTERN ARBORETUM						

Approved in accordance with Roadway Plans
DEPUTY STATE ENGINEER — DATE
ARIZONA DEPARTMENT OF TRANSPORTATION BOARD
Approved for Right of Way Acquisition in Accordance with Resolution Number 81-07-A-26 Dated 7-17-81
THOMAS P. LAMMERS State Engineer
CHIEF DEPUTY STATE ENGINEER — DATE 4-1-82

REDUCED SIZE DO NOT SCALE

Click here for US 60 Index