PHOENIX – GLOBE HWY.
SUPERIOR – QUEEN CREEK TUNNEL
PINAL COUNTY

Click here for US 60 Index

REVISIONS				PROJECT NO.	F-022-5-910
C.O. No.	DATE	BY	DESCRIPTION	DRAWING NO.	D-11-T-437
				SHEET NO.	1 OF 1
				DRAWN BY	BOB O.
				DATE COMP.	10-15-80
				SCALE	1"=100'

OWNERSHIP RECORD										ACQUISITION RECORD				
PARCEL NUMBER	OWNER	DESCRIPTION	TOTAL AREA	AREA REQUIRED: GROSS INCLUDING EXISTING R/W	AREA REQUIRED: NET EXCLUDING EXISTING R/W	EASEMENT AREA	REMAINDER LEFT	REMAINDER RIGHT	SHEET NUMBER	BOARD APPROVAL	TYPE & DATE OF INSTRUMENT	RECORDED DATE	RECORDED BOOK	RECORDED PAGE
11-273	Magma Copper Co.	Pt. of NW¼, Sec. 36, T.1S. R.12E.			7.11 Ac.	T.C.E. 0.10 Ac.			1	7-23-82 3-25-81	Esmt. ~~WD 2198~~ 11-11-81	~~NOT RECORDED~~ 8-16-82	1127	120 ~~122~~

Sur. & Curve Data

Spirals	Main	Total
Δ=2°15'00" L=150.00' a=2	Δ=18°45'10" D=3°00'00" R=1909.86' L=626.76'	I=23°15'10" Lt. L=926.76' T=468.92'
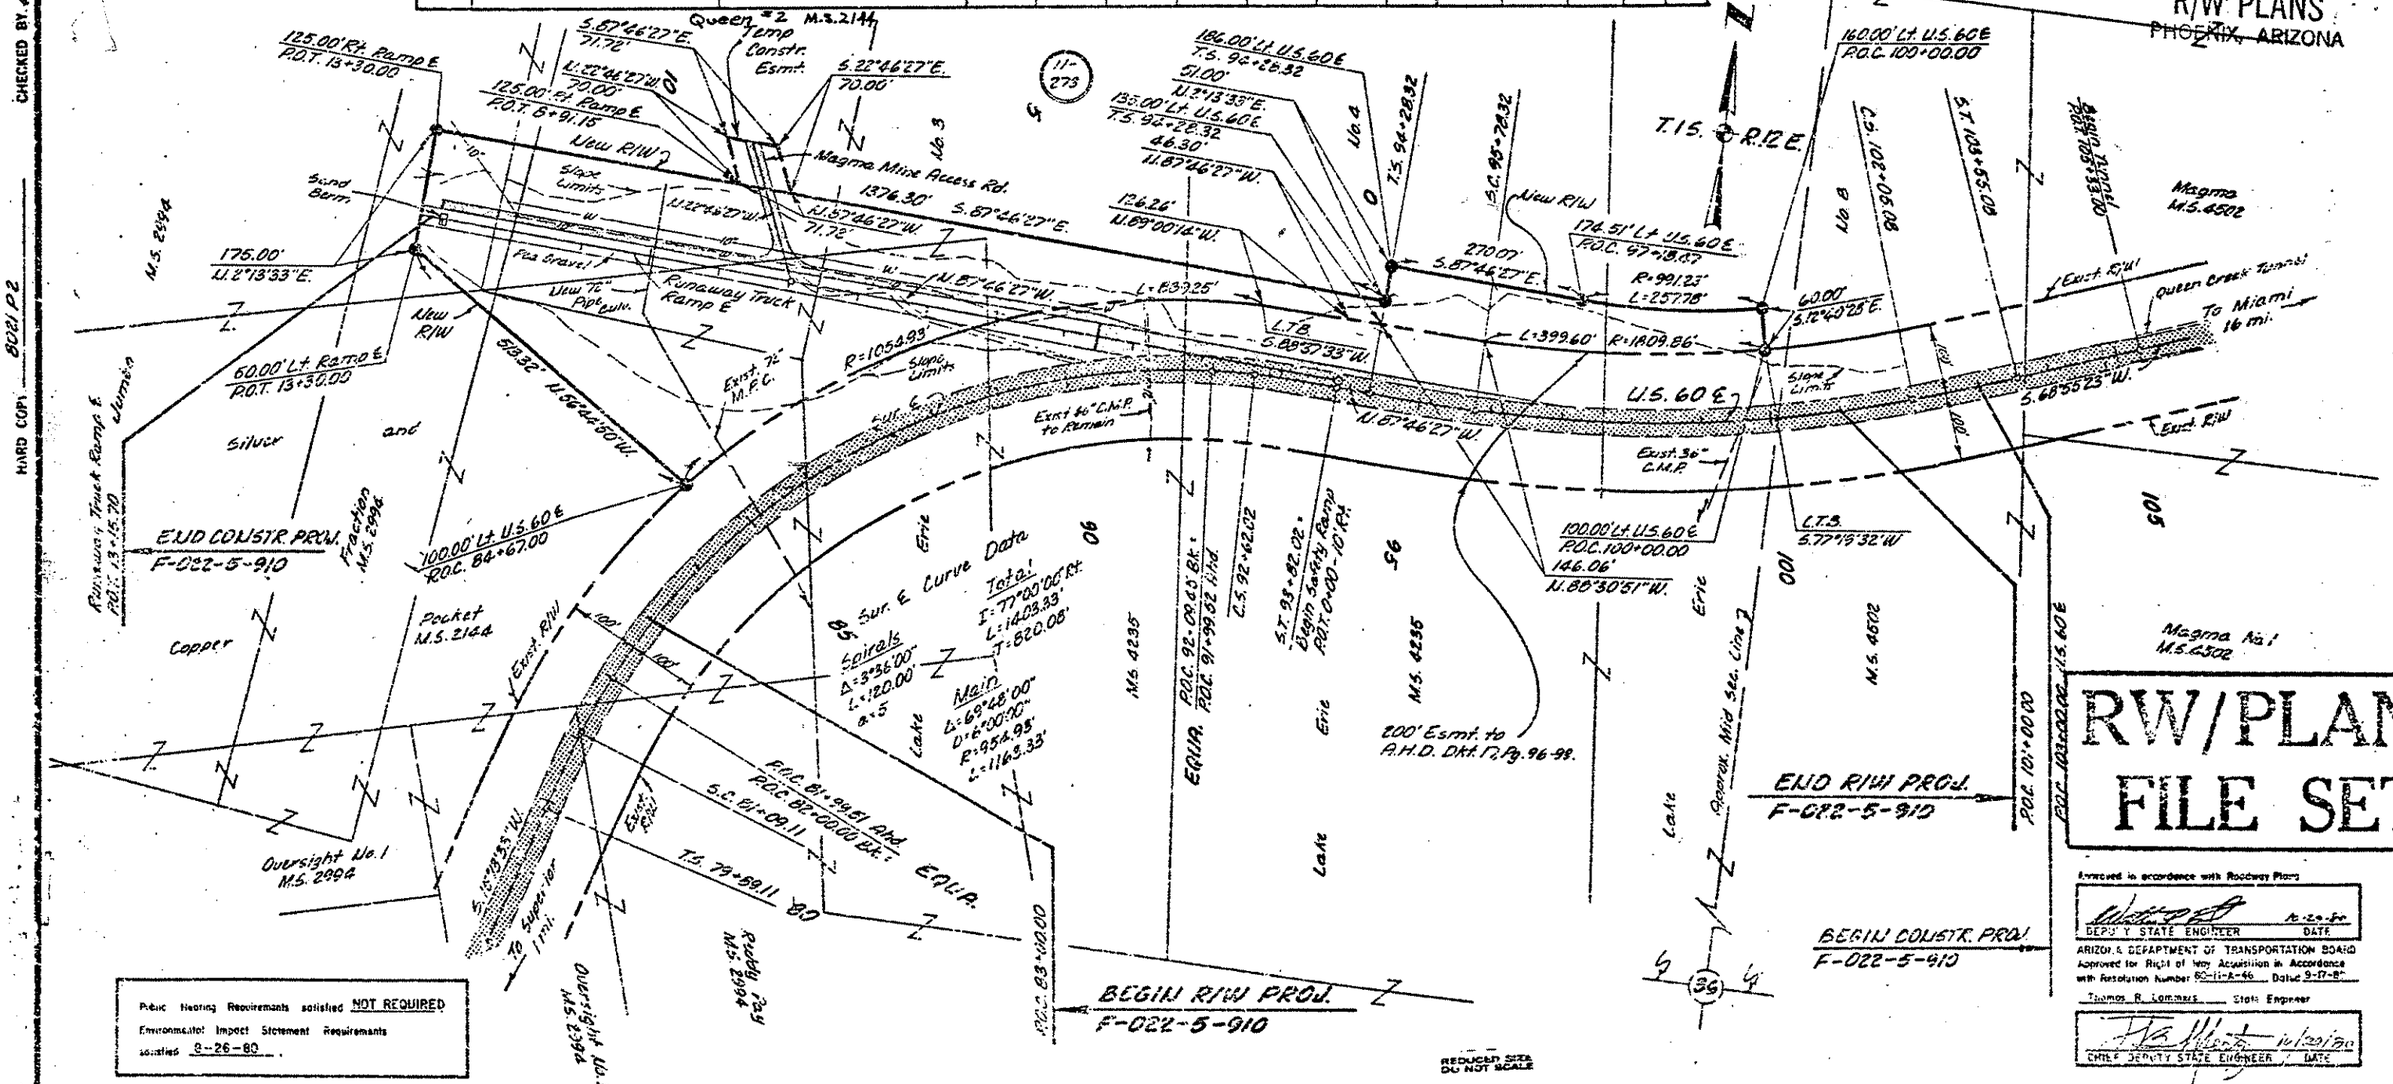
PRINTED
NOV 5 1980
R/W PLANS
PHOENIX, ARIZONA