OWNERSHIP RECORD / ACQUISITION RECORD

PARCEL NUMBER	OWNER	DESCRIPTION	TOTAL AREA	AREA REQUIRED: GROSS INCLUDING EXISTING R/W	AREA REQUIRED: NET EXCLUDING EXISTING R/W	EASEMENT AREA	REMAINDER: LEFT	REMAINDER: RIGHT	SHEET NO.	CHIEF R/W AGENT APPROVAL	INSTRUMENT: TYPE	INSTRUMENT: DATE	RECORDED: DATE	RECORDED: DOCUMENT
1-392	STATE OF ARIZONA (S.L.D.)	PT. NE1/4 NE1/4. SEC 13. T. 10 N. R. 25 E.	480 AC.	18.54 AC.	0.13 AC.	PE 0.87 AC.	47.87 AC.	412.72 AC.	1					

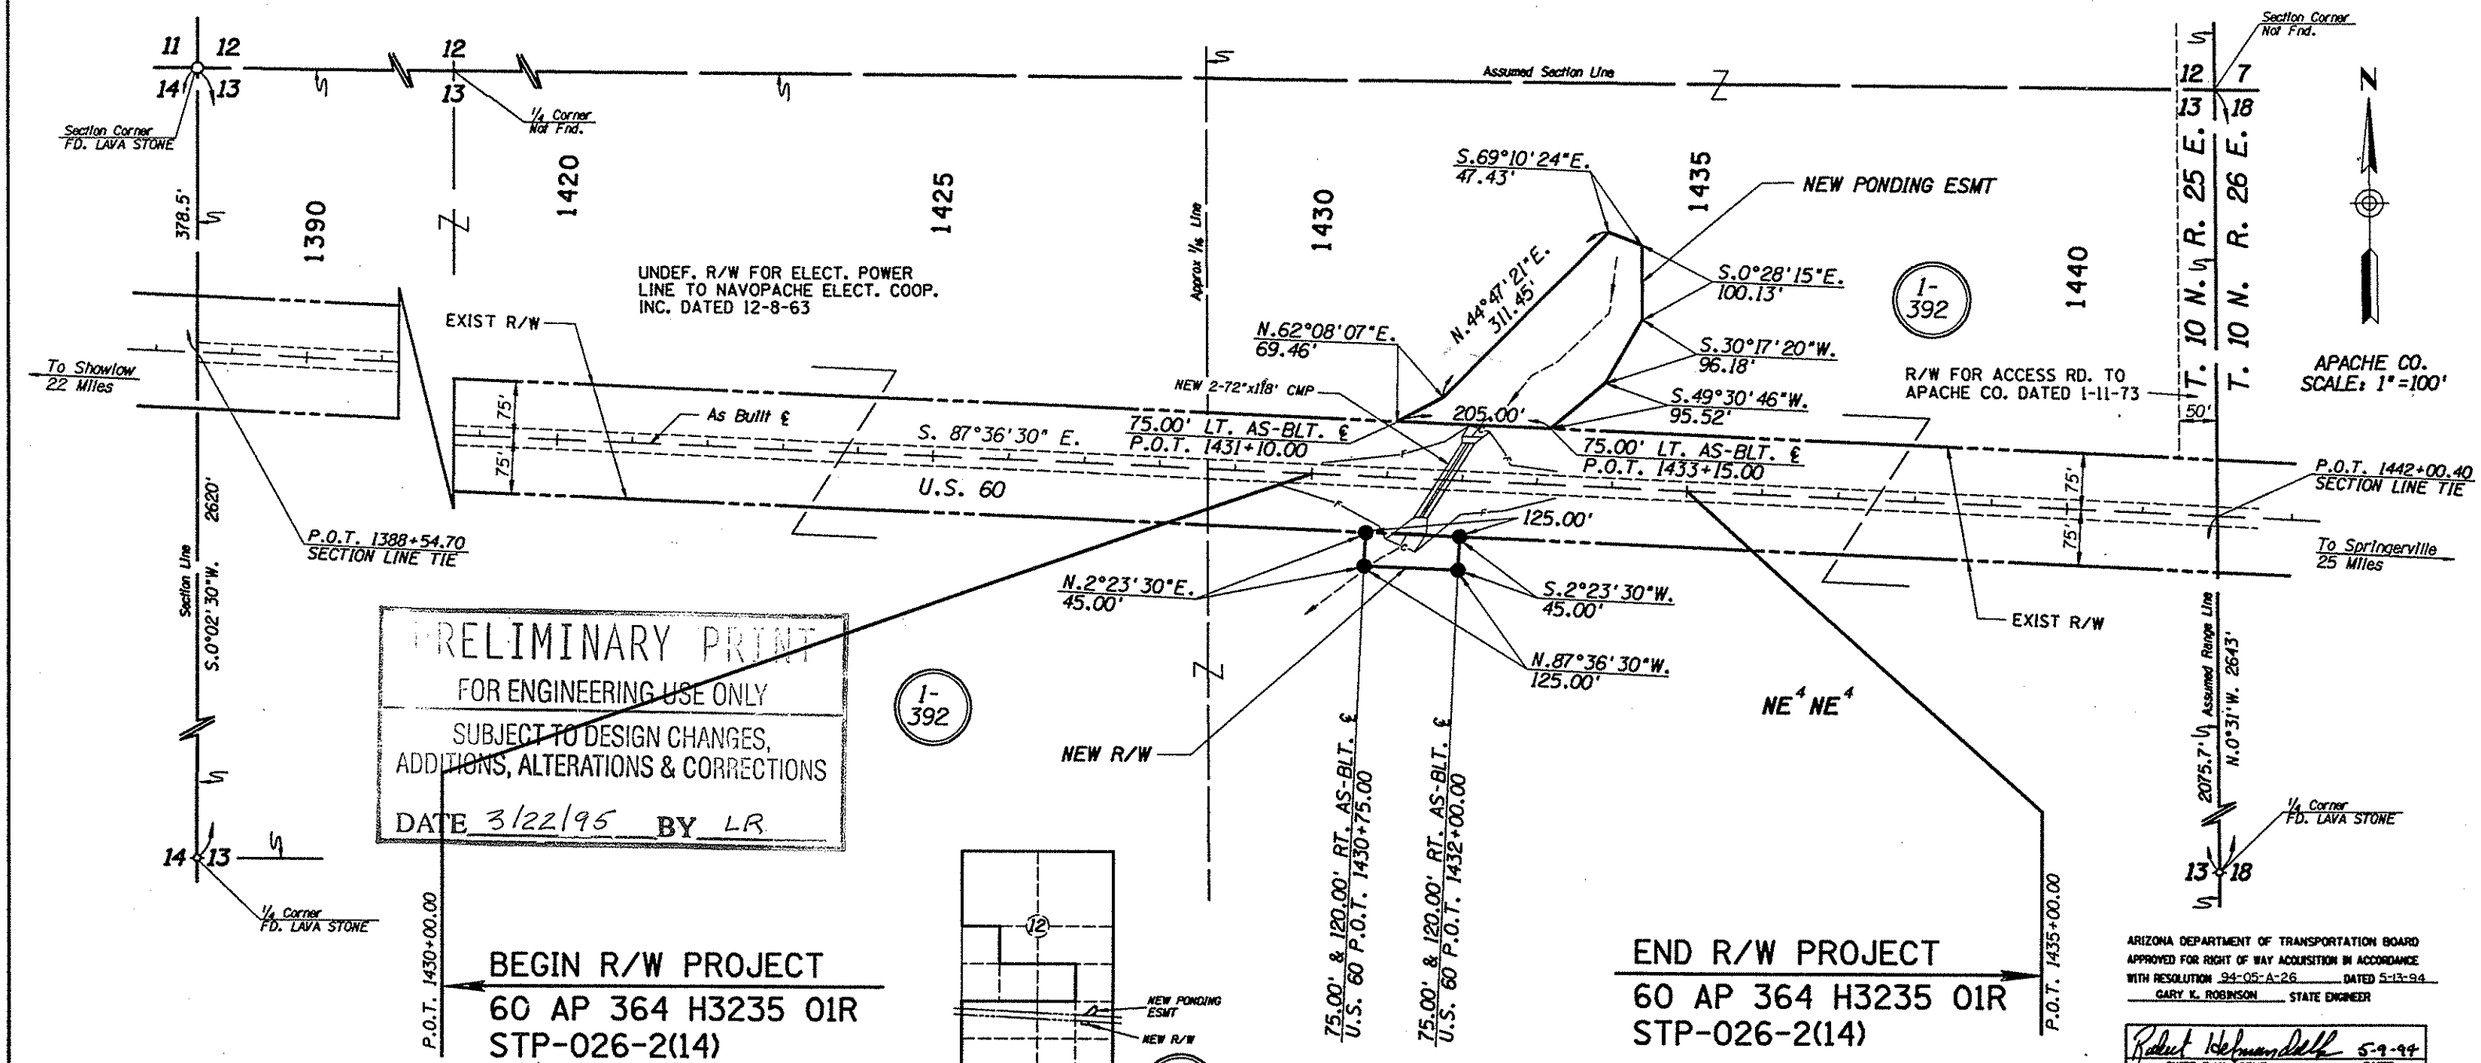

PRELIMINARY PRINT
FOR ENGINEERING USE ONLY
SUBJECT TO DESIGN CHANGES, ADDITIONS, ALTERATIONS & CORRECTIONS
DATE 3/22/95 BY LR

NOTES:

TOTAL AREA FOR PARCEL 1-392 INCLUDES SECTION 13 ONLY

SEE R/W STRIP MAP D-1-T-97 FOR R/W & SURVEY INFO. SECTION LINES SHOULD BE VERIFIED BY A FIELD SURVEY

NEW R/W & PONDING ESMT. PARCEL 1-392 TO BE ACQUIRED FOR CONSTR. PROJ. 60 AP 353 H3235 01C/STP-026-2(12)

PUBLIC HEARING REQUIREMENTS CERTIFIED	N/A
ENVIRONMENTAL CLEARANCE	5-18-93
C & S REVIEW	
BID SET REVIEW	3-20-95

Click here for US 60 Index

REVISIONS			
C.O. NO.	DATE	BY	DESCRIPTION

DRAWING NO.	D-1-T-279
HARD COPY	
DRAWN/DATE	RCO 4/94
CHECKED/DATE	JFS 4/94
DMJM ARIZONA, INC.	300 WEST CLARENDON SUITE 400 PHOENIX, AZ. 85013-3499 (602) 264-0217
ROUTE	U.S. 60
LOCATION	JCT. 61 - EAST

ARIZONA DEPARTMENT OF TRANSPORTATION
HIGHWAYS DIVISION
RIGHT OF WAY PLANS SERVICES

HIGHWAY: SHOW LOW-SPRINGERVILLE-EAST
PROJECT NO. STP-026-2(14)

REGISTERED LAND SURVEYOR 25084 JAMES F. SARGENT ARIZONA, U.S.A.

SHEET 1 OF 1

TRACS NO. 60 AP 364 H3235 01R

00000DGN:SPECIFICATION00000 VIEW NAME:
00000SYSTEM00000