Click here for US 66 Index

PARCEL NO.	STATION TO STATION	OWNER OR ALLOTMENT No.	LENGTH	WIDTH	ACRES
4	2404+22.0 to	2435+33.0	Santa Fe Pacific	3111	100	7.142
5	2495+10.7 "	2518+65	Railroad Land	2354.3	100	5.405
6	2554+94.2 "	2614+81	relinquished to	3986.8	100	13.742
7	2630+70 "	2644+30	Navajo Indian Service	1360	100	3.122
8	2717+12.0 "	2733+90.4	on Dec. 8, 1939.	3678.4	100	8.444
9	2258+27.0 "	2261+27.75	010161	300	42.5	0.33
10	2259+27.0 "	2261+27.75	027976	300	57.5	0.36
11	2261+27.75 "	2272+77.5	OPEN	1150.0	42.5	0.84
12	2261+27.75 "	2272+77.5	027974	1150.0	57.5	1.06
13*	2272+77.5 "	2297+64.1	010161	irregular		1.57
14*	2614+81 "	2630+70	010187	irregular		0.08
15*	2676+30 "	2681+30	010181	irregular		0.097
16*	2681+50 "	2684+50	OPEN	irregular		0.01

* Equivalent in Acreage being abandoned on Southerly side of Highway as shown on grants of Right of Way acquired.

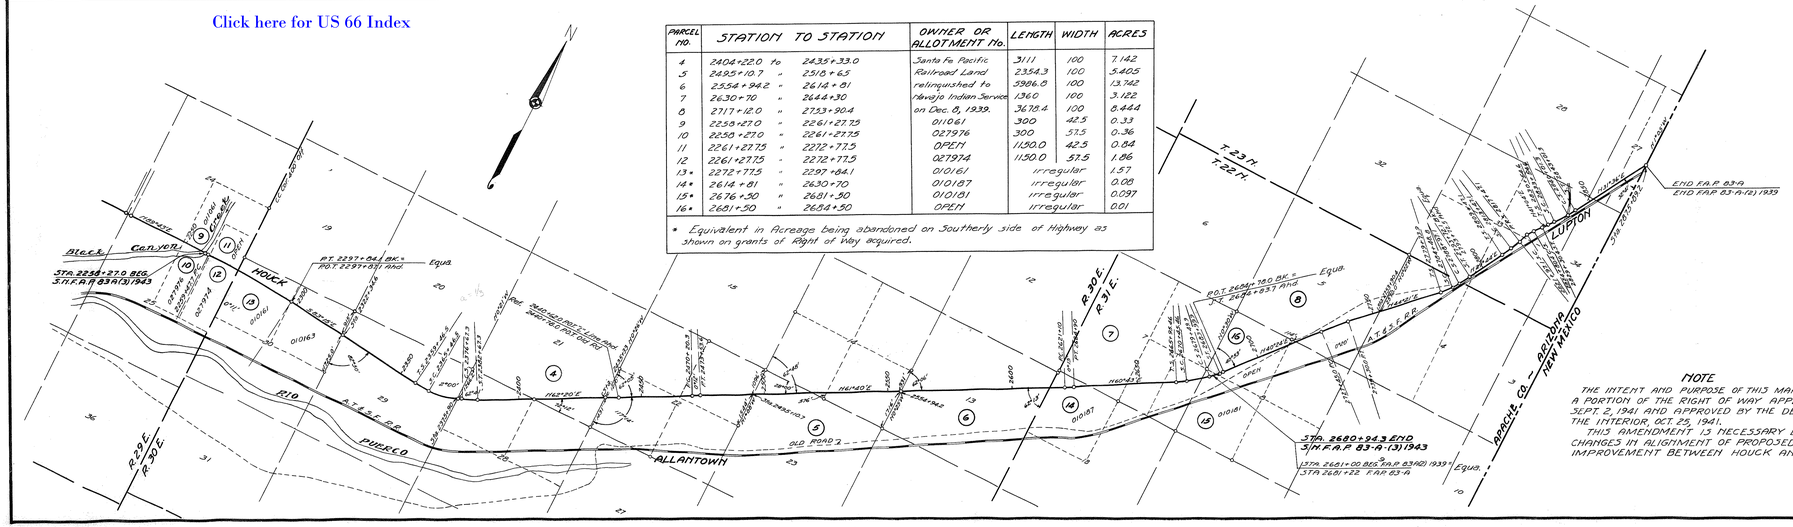

NOTE

THE INTENT AND PURPOSE OF THIS MAP IS TO AMEND A PORTION OF THE RIGHT OF WAY APPLICATION DATED SEPT. 2, 1941 AND APPROVED BY THE DEPARTMENT OF THE INTERIOR, OCT. 25, 1941.

THIS AMENDMENT IS NECESSARY DUE TO CERTAIN CHANGES IN ALIGNMENT OF PROPOSED HIGHWAY IMPROVEMENT BETWEEN HOUCK AND LUPTON.

ARIZONA STATE HIGHWAY DEPARTMENT

HOLBROOK ~ LUPTON HIGHWAY

FEDERAL AID PROJECT 83-A

THRU

NAVAJO INDIAN RESERVATION

RIGHT OF WAY MAP

SHOWING

RE-ALIGNMENT OF SANDERS - STATE LINE SECTION, INDIAN ALLOTMENTS - UNAPPROPRIATED TRIBAL LANDS ACROSS WHICH IS REQUESTED A 200 FOOT RIGHT OF WAY (100 FOOT ON THE NORTHERLY SIDE AND 100 FOOT ON THE SOUTHERLY SIDE OF THE RELOCATED CENTER LINE.

DATE: 12-23-43
SCALE: 1" = 2000'

Richard Rainey
ARIZONA STATE HIGHWAY ENGINEER

UNITED STATES INDIAN SERVICE

I HEREBY CERTIFY THAT THE RIGHT OF WAY OF THE HIGHWAY AS SHOWN ON THIS MAP TRAVERSES UNAPPROPRIATED INDIAN TRIBAL LANDS EXCEPT WHERE SPECIFICALLY NOTED TO THE CONTRARY.

DATE: Jan 31, 1944

John Fritz
SUPERINTENDENT
NAVAJO INDIAN SERVICE

DEPARTMENT OF THE INTERIOR

APPROVED SUBJECT TO THE PROVISIONS OF THE ACT OF MARCH 3, 1901, (31 STAT. 1084), AND DEPARTMENTAL REGULATIONS THEREUNDER AND SUBJECT ALSO TO ANY PRIOR VALID EXISTING RIGHT OR ADVERSE CLAIM.

ASSISTANT SECRETARY

J.S.B.-3