Click here for US 66 Index

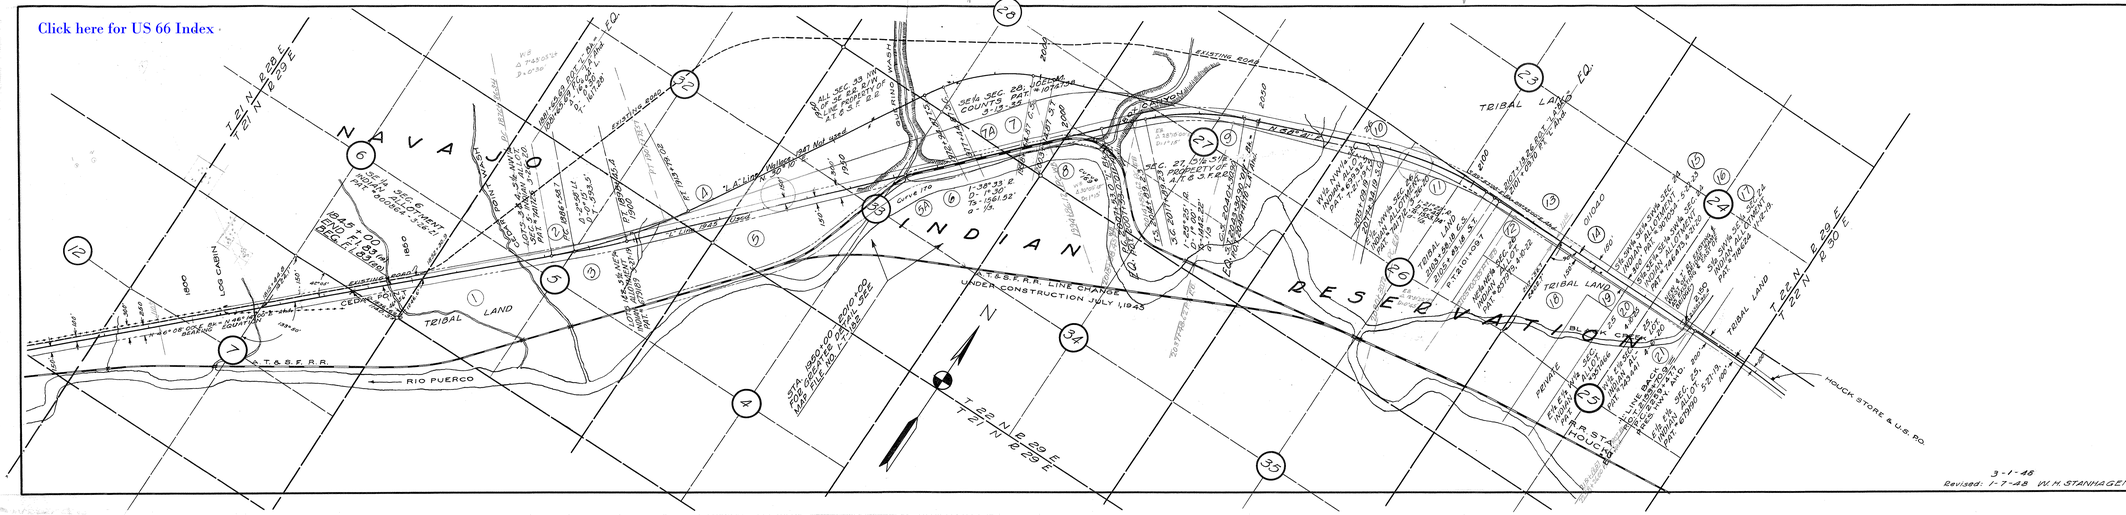

OWNERSHIP RECORD

Parcel No.	Allotment No.	Name	Length	Additional Width	Area in Acres
1	TRIBAL	TRIBAL	2424.1	300	16.68
2	027972	GAI	945.0	300	6.51
3	027976	HOSTEEN LOCHEEGA	2660.0	300	18.32
4	TRIBAL	TRIBAL	967.8	300	6.67
5	PRIVATE	A.T. & S.F. R.R.	6339.0	300	43.65
5A	"	" " " " "	—	—	—
6	"	" " " " "	—	—	—
7	"	" " " " "	1362.8	200	6.35
7A	"	CLAUDE LEE & AGNITE	1382.0	100	3.17
8	"	A.T. & S.F. R.R.	478.0	230	2.52
9	PRIVATE	H.J. BRAZIER	6563.0	300	45.19
10	010109	HOSTAN L. BAHE	1410.0	300	9.71
11	PRIVATE	JOHN LOBEN	1975.96	Variable	10.526
12	04917	GI-AS-BAH	1293.7	119.0	2.53
13	TRIBAL	TRIBAL	2128.0	Variable	1.18
14	011040	CHIS CHILE	1369.3	95	2.98
15	011059	USH-KA-DIEHL	610.0	50	.70
16	011050	JOHN MORGAN	610.0	50	.71
17	011061	HOSTAN-Y-YOSHIE	863.2	50	.99
18	057103	ELEANOR ASHLEY	1363.3	98	3.08
19	TRIBAL	TRIBAL	610.0	50	.70
20	055252	YIHL-NUZ-BAH	615.0	50	.71
21	027976	NAKI-L-CHEE	865.2	50	.99

3-1-48
Revised: 1-7-48 W.H. STANHAGEN

OWNERSHIP CHECK	
DATE	BY

Alignment Approved _____
Ass't. Deputy State Highway Engineer

Date: _____

ARIZONA HIGHWAY DEPARTMENT
RIGHT OF WAY DIVISION

RIGHT OF WAY MAP
CEDAR POINT-HOUCK SEC.
HOLBROOK-LUPTON HWY.
STA. 1800+00 TO STA. 2153+70.9
F.I. 83 APACHE CO.

In accordance with resolution dated 4-16-47, minutes of ARIZONA HIGHWAY COMMISSION.

DRAWN BY	SCALE	DATE	FILE NO.
STANHAGEN	1" = 1000'	8-21-1946	IT-177