Click here for US 66 Index

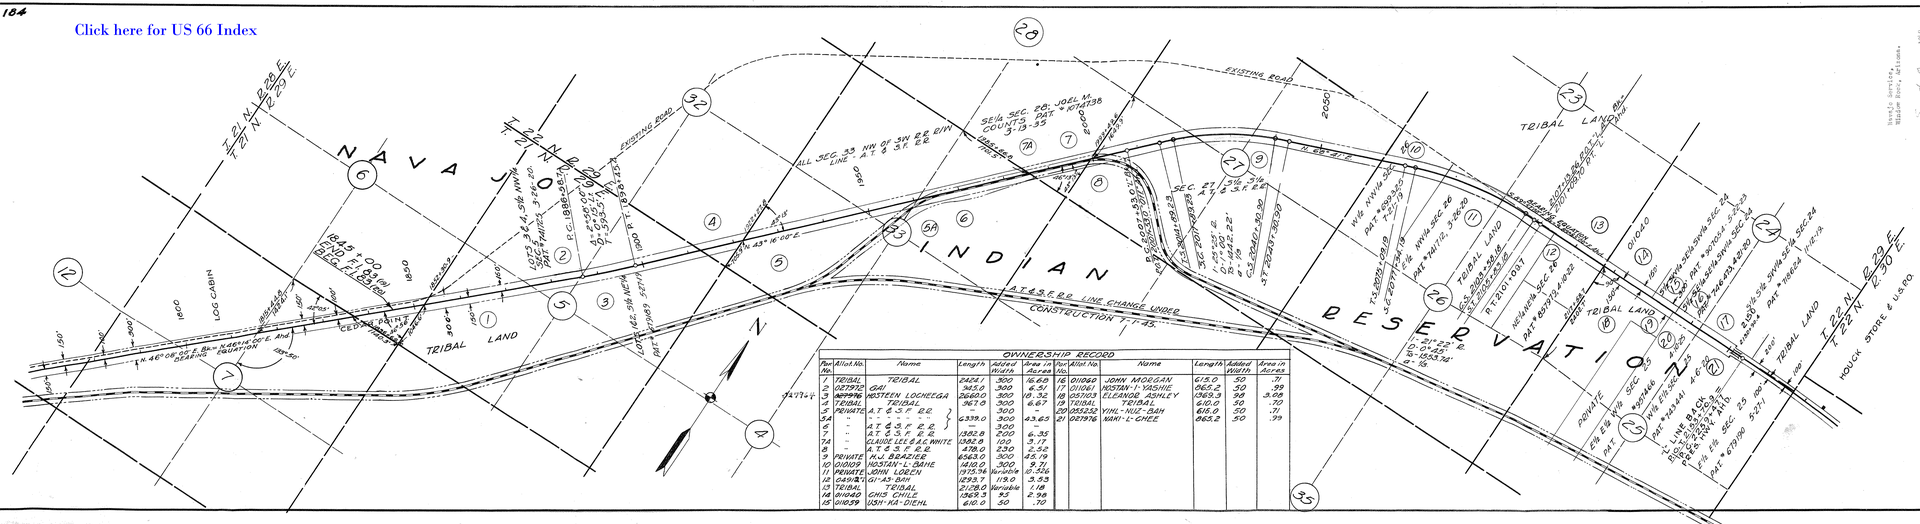

OWNERSHIP RECORD											
Par. No.	Allot. No.	Name	Length	Added Width	Area in Acres	Par. No.	Allot. No.	Name	Length	Added Width	Area in Acres
1		TRIBAL	2424.1	300	16.68	16	011049	JOHN MOEGAN	615.0	50	.71
2	027997	GAD	945.0	300	6.51	17	011061	NOSTAN-I-YASHIE	065.2	50	.99
3	027996	WOSTEEN LOCHEEGA	2460.0	300	16.32	18	057103	ELEANOR ASHLEY	1369.3	50	3.58
4	TRIBAL	TRIBAL	967.0	300	6.67	19	TRIBAL	TRIBAL	610.0	50	.70
5	PRIVATE	A.T. & S.F. R.R.	—	300	—	20	052232	VINI-NIZ-BAH	616.0	50	.71
5A	"	" " " "	—	300	—	21	027976	MARI-L-CHEE	065.2	50	.99
6	"	A.T. & S.F. R.R.	6339.0	300	43.65						
7	"	A.T. & S.F. R.R.	—	300	—						
7A	"	CLAUDE LEE & A.C. WHITE	1382.8	200	6.35						
8	"	A.T. & S.F. R.R.	478.0	200	2.52						
9	PRIVATE	H.J. BRAZIER	653.0	300	4.51						
10	011059	NOSTAN-L-SHIE	1410.0	300	9.71						
11	PRIVATE	JOHN LOZEN	1975.96	Variable	0.556						
12	049187	GI-AS-BAH	1293.7	113.0	3.53						
13	TRIBAL	TRIBAL	2128.0	Variable	1.18						
14	019049	CHIS CHILE	1069.3	53	2.98						
15	011039	USH-KA-DIEHL	610.0	50	.70						

ARIZONA STATE HIGHWAY DEPARTMENT

HOLBROOK-LUPTON HWY. F.I. 83(20)

THROUGH

NAVAJO INDIAN RESERVATION RIGHT OF WAY MAP

SHOWING

INDIAN ALLOTMENTS AND UNAPPROPRIATED TRIBAL LANDS

ACROSS WHICH IS REQUESTED A HIGHWAY RIGHT OF WAY 300 FEET WIDE, 150 FEET ON THE NORTHERLY AND 150 FEET ON THE SOUTHERLY SIDE OF THE HWY. & LINE TO GITEWEST WITH FOR THE ALIGNMENT OF THE CEDAR POINT-HOUCK SECTION OF THE HOLBROOK-LUPTON HIGHWAY, F.I. 83(20)

SCALE: 1" = 1000'
DATE: 5-20-48

ARIZONA STATE HIGHWAY ENGINEER

UNITED STATES INDIAN SERVICE

I HEREBY CERTIFY THAT THE RIGHT OF WAY OF THE HIGHWAY AS SHOWN ON THIS MAP TRAVERSES UNAPPROPRIATED INDIAN ~~TRIBAL~~ LANDS EXCEPT AS SPECIFICALLY NOTED TO THE CONTRARY.

DATE:

SUPERINTENDENT NAVAJO INDIAN RESERVATION

DEPARTMENT OF THE INTERIOR

APPROVED SUBJECT TO THE PROVISIONS OF THE ACT OF MARCH 3, 1901, 191 STAT. 1047, AND DEPARTMENTAL REGULATIONS THEREUNDER AND SUBJECT ALSO TO ANY PRIOR VALID EXISTING RIGHT OF ADVERSE CLAIM.

DATE:

ASSISTANT SECRETARY