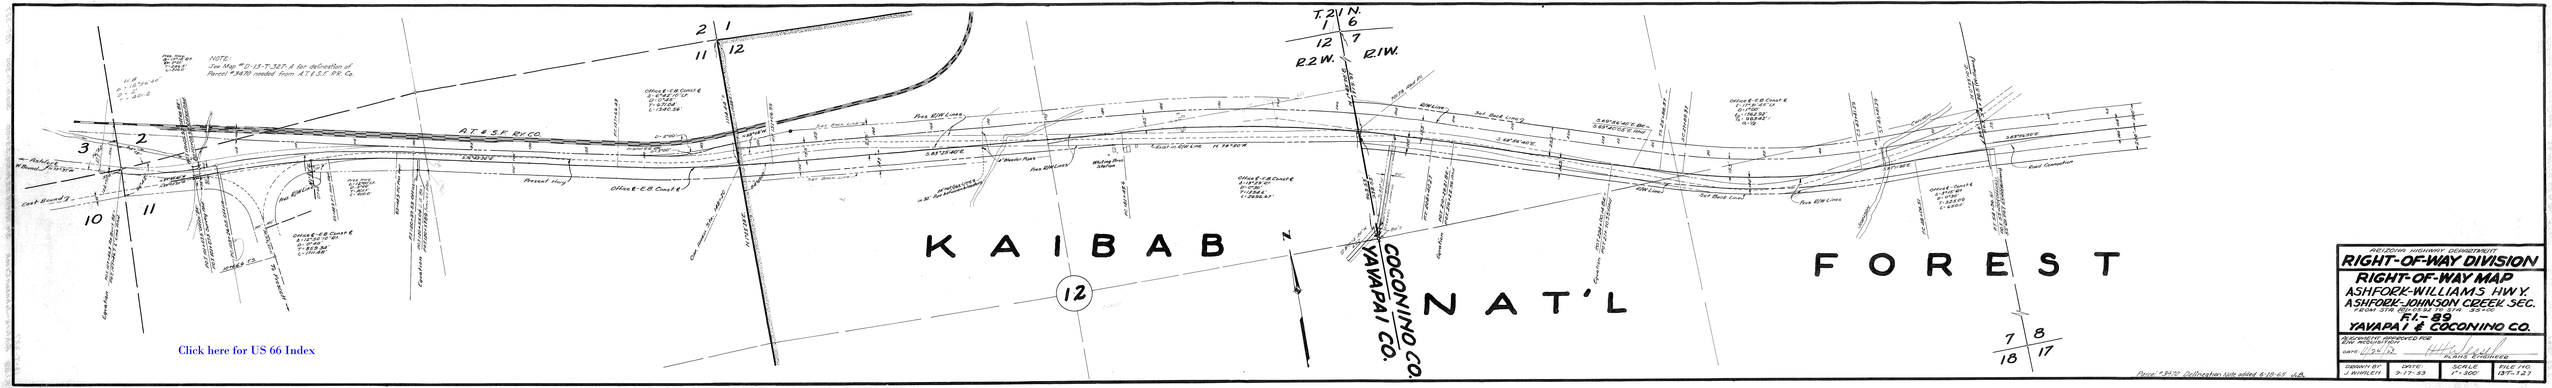
ARIZONA HIGHWAY DEPARTMENT
RIGHT-OF-WAY DIVISION
RIGHT-OF-WAY MAP
ASHFORK-WILLIAMS HWY.
ASHFORK-JOHNSON CREEK SEC.
FROM: STA. 801+00.82 TO STA. 837+00
FI-89
YAVAPAI & COCONINO CO.
ALIGNMENT APPROVED FOR R/W ACQUISITION
DATE 1/24/63
PLANS ENGINEER
DRAWN BY J. WHILETE
DATE 9-17-53
SCALE 1"=300'
FILE NO. 197-127
Parcel #8472 Delineation Note added 6-18-63 J.D.
KAIBAB
NAT'L
FOREST
COCONINO CO.
YAVAPAI CO.
A.T. & S.F. RY. CO.
R.2 W.
R.1 W.
T.21 N.
12
11
10
3
2
1
6
7
8
17
18
Click here for US 66 Index