Click here for US 66 Index

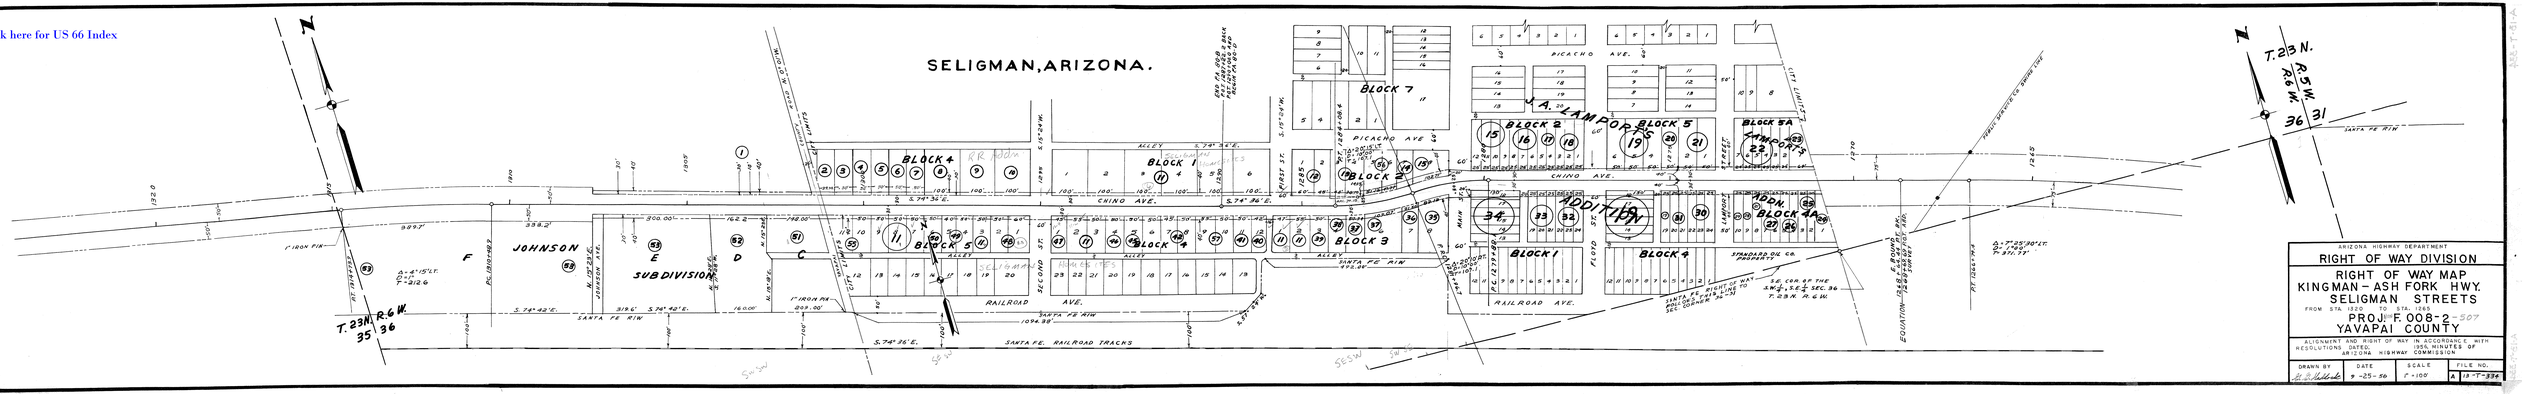

ARIZONA HIGHWAY DEPARTMENT

RIGHT OF WAY DIVISION

RIGHT OF WAY MAP
KINGMAN – ASH FORK HWY.
SELIGMAN STREETS
FROM STA. 1220 TO STA. 1265
PROJ. F. 008-2-507
YAVAPAI COUNTY

ALIGNMENT AND RIGHT OF WAY IN ACCORDANCE WITH RESOLUTIONS DATED 1956 MINUTES OF ARIZONA HIGHWAY COMMISSION

DRAWN BY	DATE	SCALE	FILE NO.
R. E. Wallace	9-25-56	1" = 100'	A 13-7-336