C-3-T-147

Flagstaff Underpass-
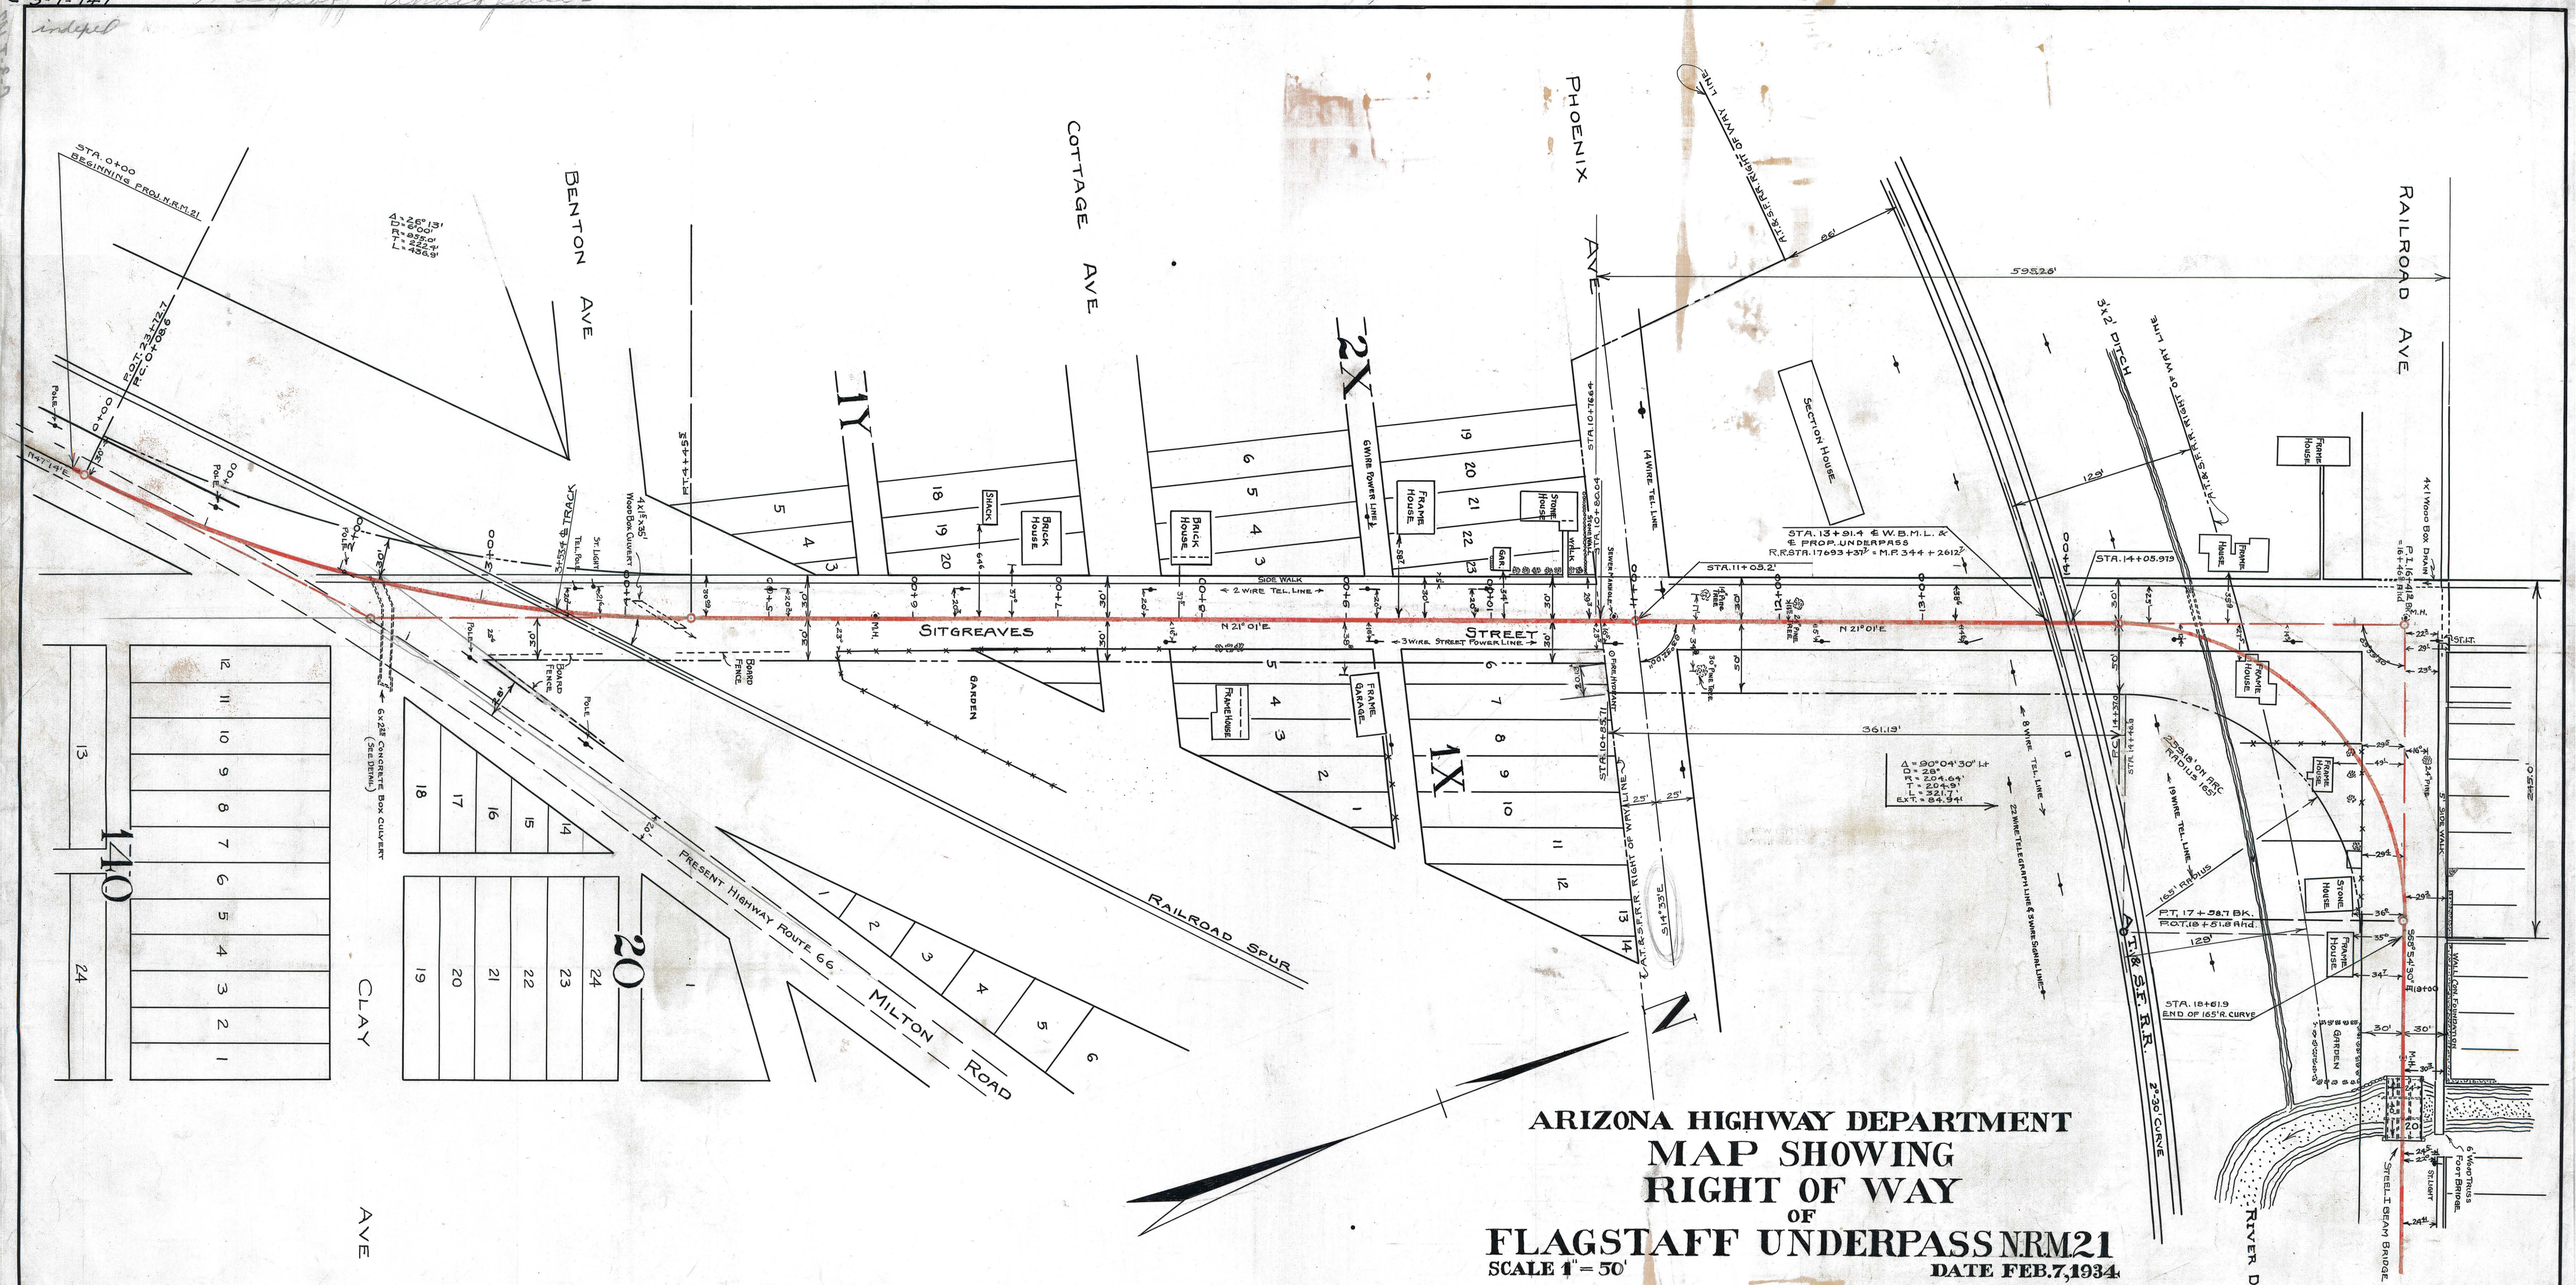
indepd