Click here for US 66 Index

WINSLOW-FLAGSTAFF HIGHWAY
COCONINO CO.
End F.A.P. 74 - Beginning F.A.P. 81

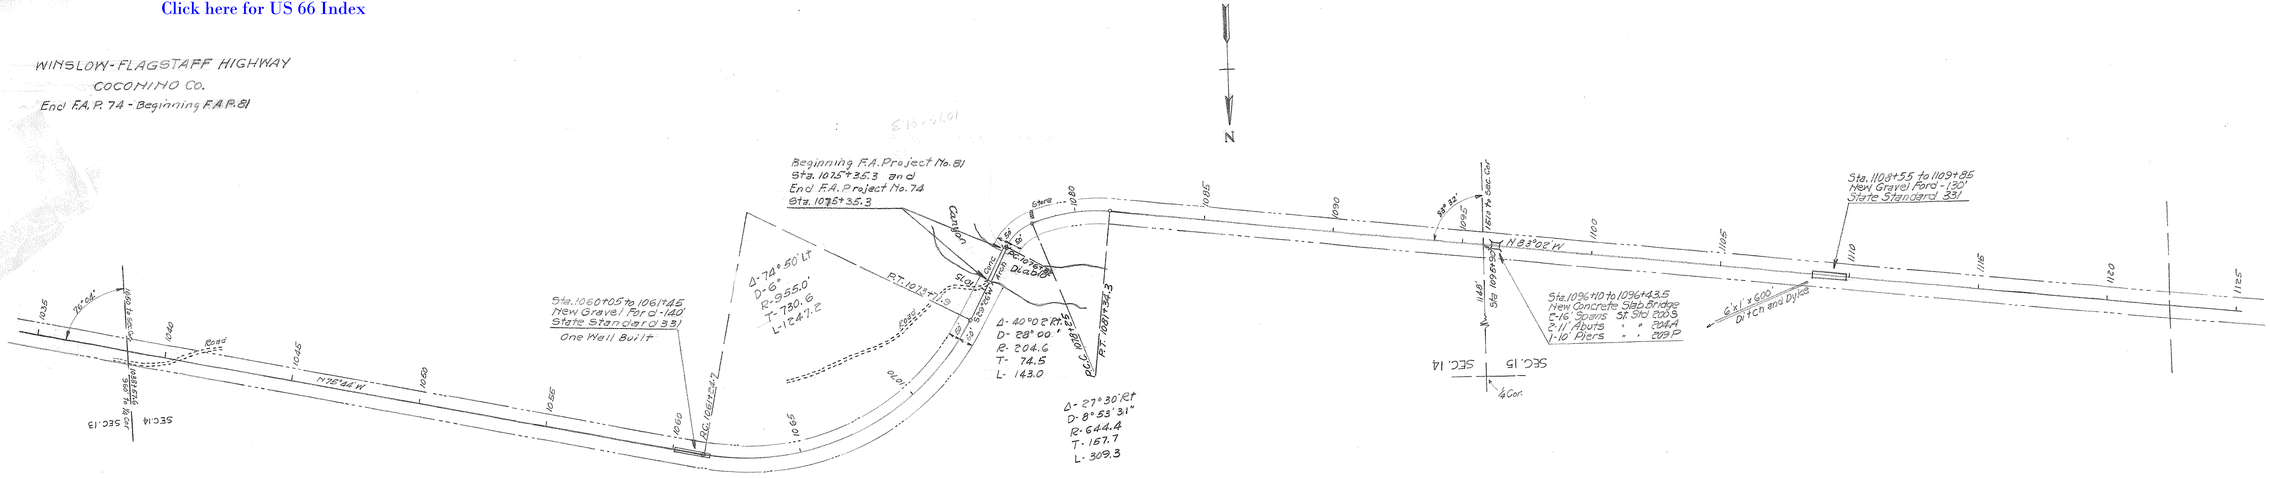

Sketch Showing Alignment from Sta 1035 to 1125
Scale 1" = 200'