B-3-T-207

indexed

Click here for US 66 Index

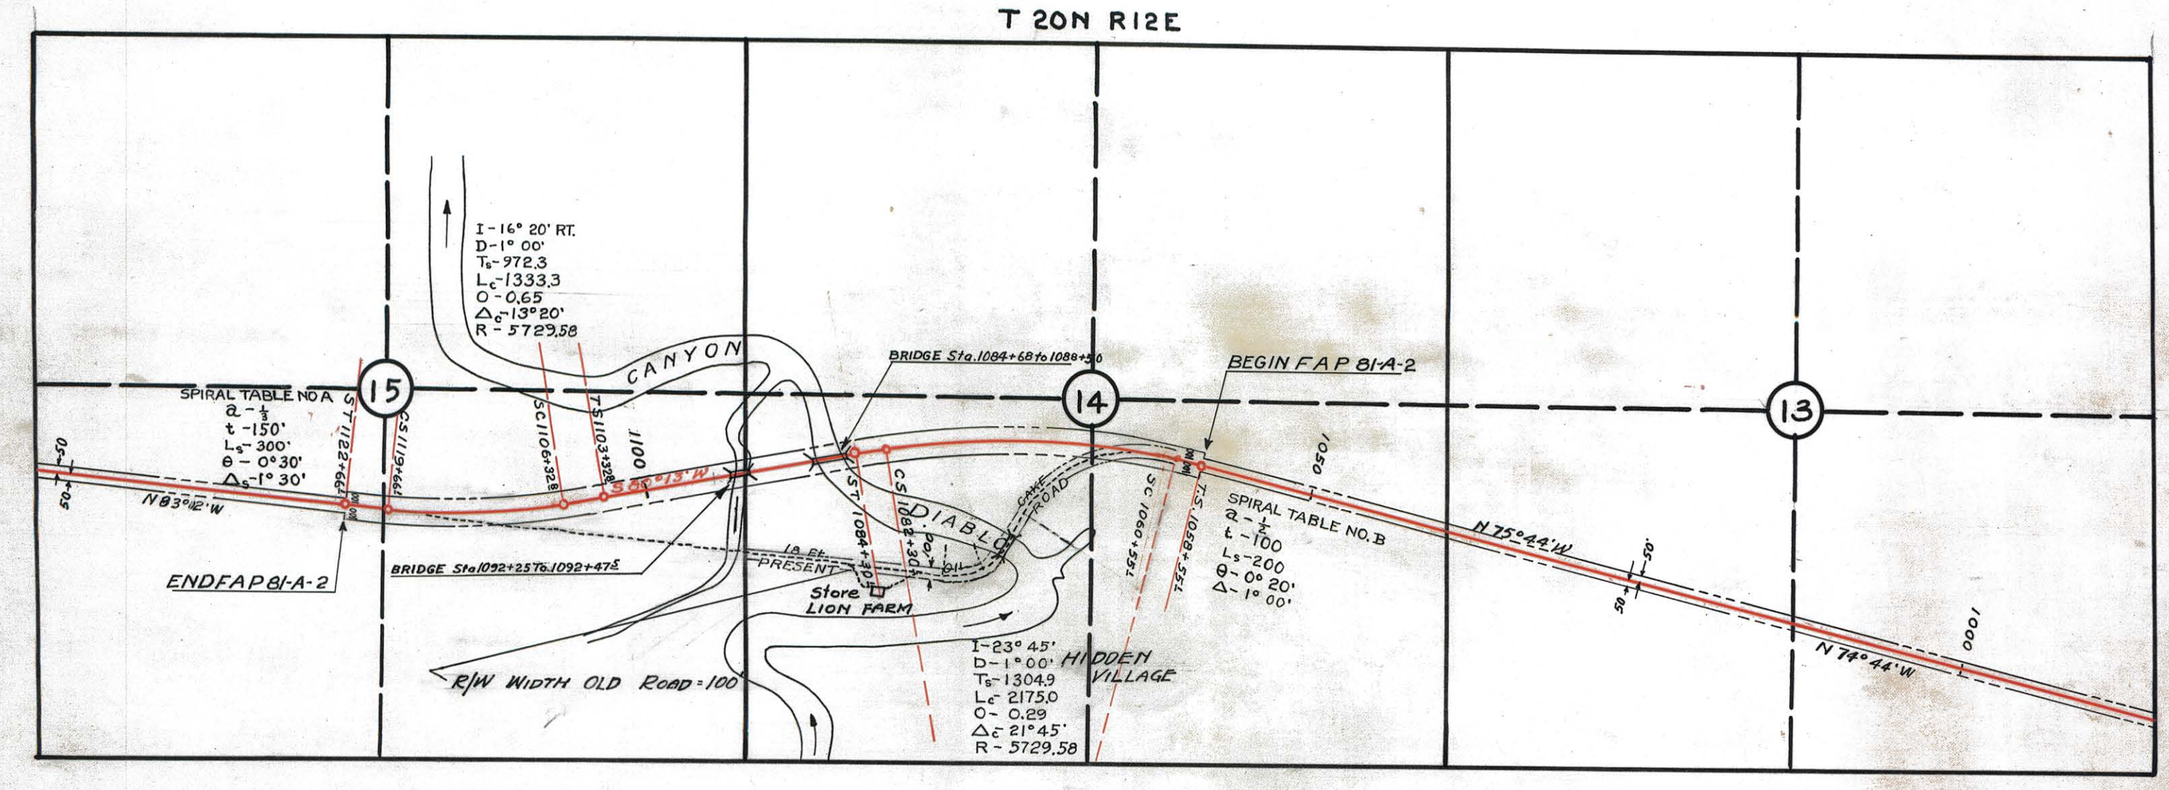

PLAT SHOWING PROPERTY OF

P. E. & LOUISE (CUNDIFF) HESCH.

TOTAL AREA OF LAND TO BE ACQUIRED = 15.45 ACRES.
AREA OF EXISTING RIGHT OF WAY = 1.85
NET AREA OF RIGHT OF WAY TO BE ACQUIRED = 13.60 ACRES.

ARIZONA STATE HIGHWAY DEPARTMENT
RIGHT OF WAY MAP
WINSLOW-FLAGSTAFF HIGHWAY
AT
CANYON DIABLO
STATION 1058+55± TO 1122+66±
F.A.P. 81-A-2
SCALE 1" = 1000'
JUNE, 2, 1939

E.M.