C-3-T-302

Click here for US 66 Index

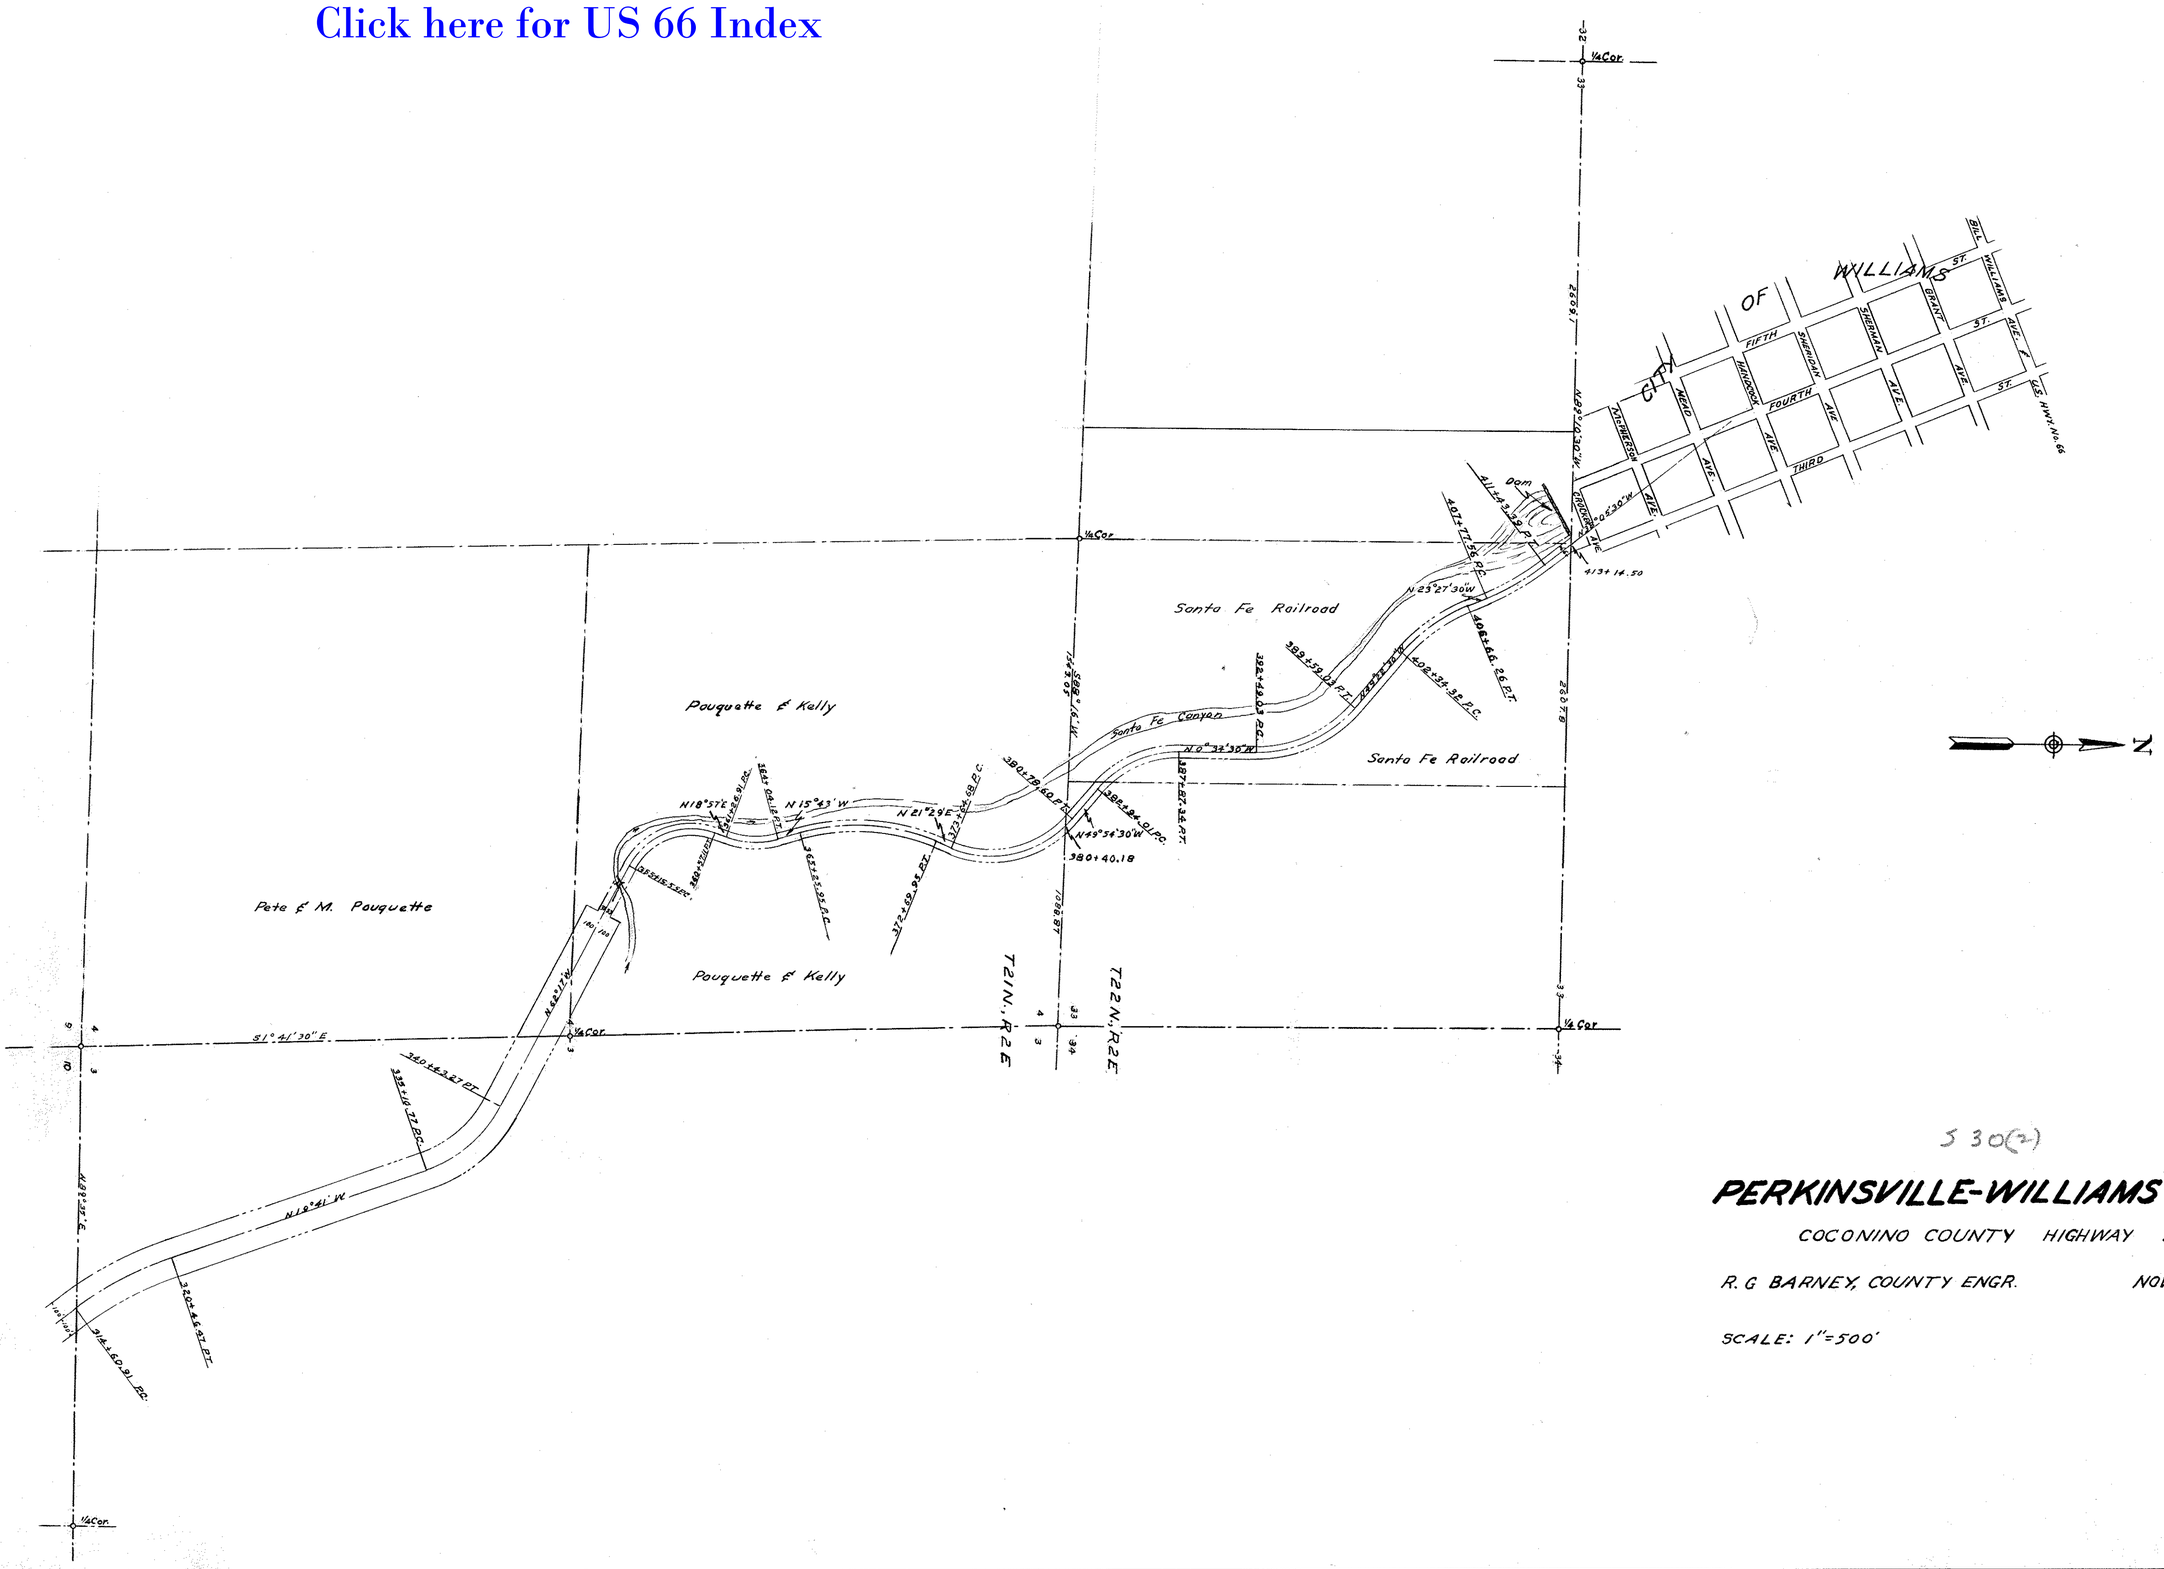

PERKINSVILLE-WILLIAMS HIGHWAY

COCONINO COUNTY HIGHWAY DEPT.

R. G BARNEY, COUNTY ENGR. NOV.-DEC. 1948

SCALE: 1"=500'

C-3-T-302