Click here for US 66 Index

MAP REVISIONS		
DATE	REVISED BY	DESCRIPTION
10-19-60	G.G. HADDOCK	PLOTTED IMPROVEMENTS FOR BPR. & SNOW ACREAGE TAKEN.

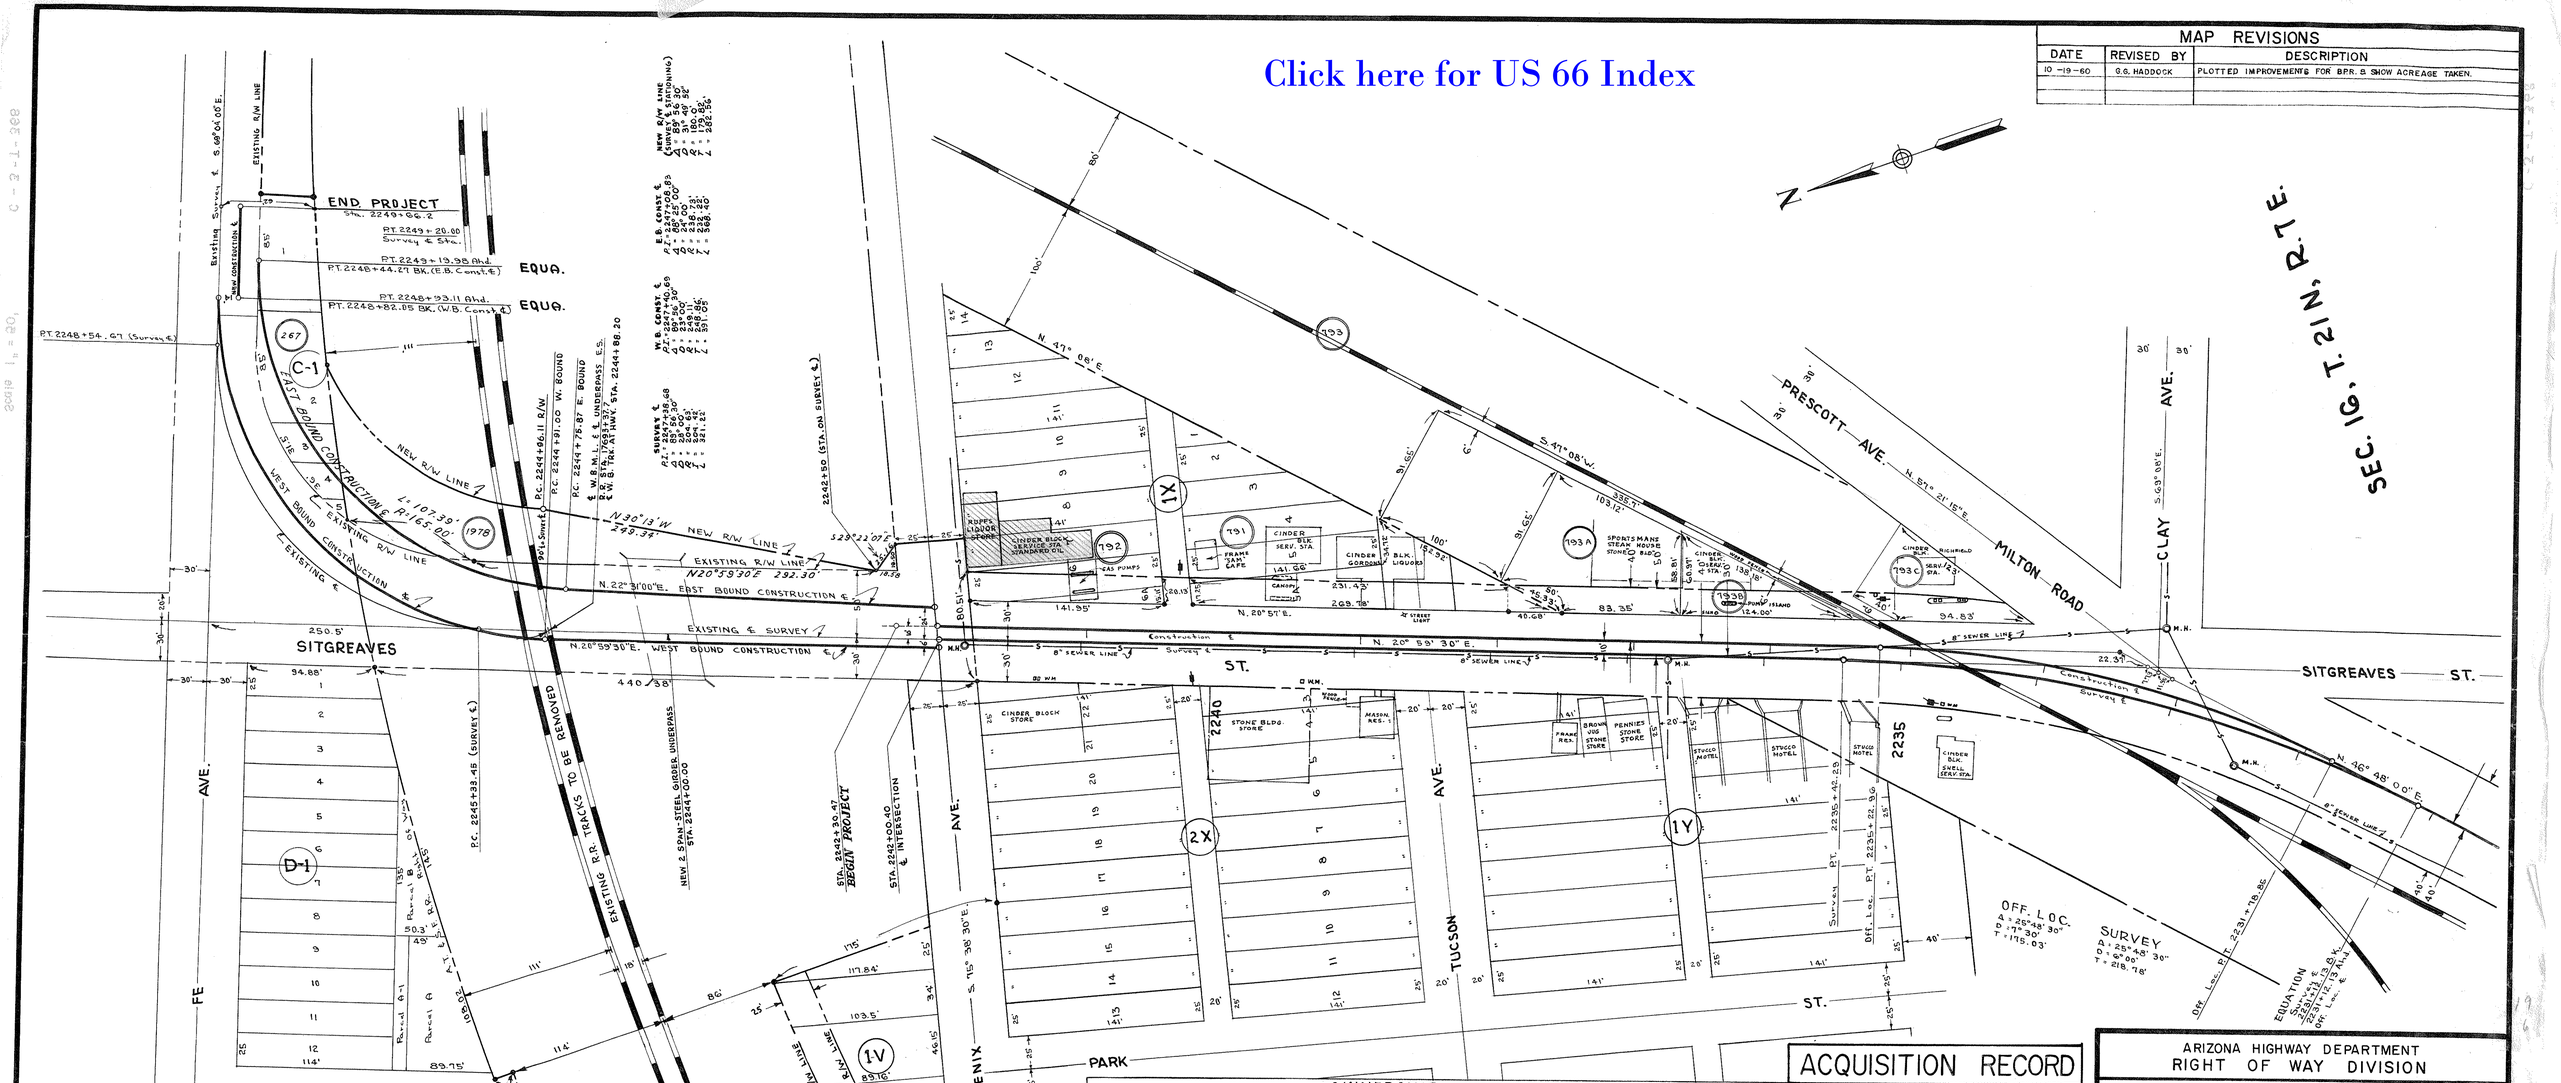

OWNERSHIP TABLE

ACREAGE TAKEN	ITEM NO.	OWNER	DESCRIPTION
	1978	A.T. & Santa Fe R.R.	Ptn of SE¼ Sec. 16 T.21N, R.7E
	267	City of Flagstaff	Lots 1,2,3 & 5 Blk C-1 Townsite of Flagstaff
0.12 Ac	791	Estate of Ernest E. Scholz	Lots 5,5A, Block 1X, Townsite of Flagstaff, & Rem of S½, Sec. 16, T.21N, R.7E
0.07 Ac	792	Orrin E. Webber, etal	Lots 6A, 6, 7, 8, 9, 10, 11, Block 1X, Townsite of Flagstaff
0.16 Ac	793	Arizona Lumber & Timber Co.	Pt. of NE¼, Sec. 21, T. 21 N, R. 7 E.
	793A	Tony Sauvis - Lessee John M. & Dolly Mills - Sub-Lessee	" " " " " "
0.05 Ac	793B	Tony Sauvis - Lessee Douglas C. & Martha Francis Jackson - Sub-Lessee	" " " " " "
0.06 Ac	793C	Harold A. & Clara Jo France - Lessee B.M. Fresquez - Sub-Lessee	" " " " " "
	795	Nancy L. Tinnin	Lots 1,2,3,4,5, & 6, Block 1V, Townsite of Flagstaff.

ACQUISITION RECORD

COMMISSION APPROVAL	TYPE & DATE OF INSTRUMENT	RECORDED DATE	RECORDED BOOK	RECORDED PAGE
	Esmt. 11-29-57	3-18-58	117	382-86
	Esmt. 9-24-57	2-3-58	115	553-54
12-19-57	Esmt. 7-25-58	4-16-59	136	180-82
7-14-58	Esmt. 7-7-58	8-27-58	125	448-49
	Deed 12-16-58	1-19-59	132	192-94
5-9-58	Deed 4-8-59	4-16-59	136	187-88
	Deed 1-16-59			185-86
	Deed 1-2-59			183-84
5-26-58	W.D. 5-22-58	7-14-58	123	377-78

ARIZONA HIGHWAY DEPARTMENT
RIGHT OF WAY DIVISION

RIGHT OF WAY MAP
FLAGSTAFF - HOLBROOK
U.S. HWY. 66 & 89
FLAGSTAFF STS. SEC.

FROM STA. 2203+33.45 TO STA. 2242+30.47
FEDERAL AID PROJECT ~~F-108-4(6)~~ Changed to F-008-4(6)
COCONINO COUNTY

ALIGNMENT AND RIGHT OF WAY APPROVED IN ACCORDANCE WITH RESOLUTION DATED _____ 1957, MINUTES OF ARIZONA HIGHWAY COMMISSION.

DRAWN BY	DATE	SCALE	FILE NO.
E.W. Higgins	3-22-57	1" = 50'	C 3-T-368