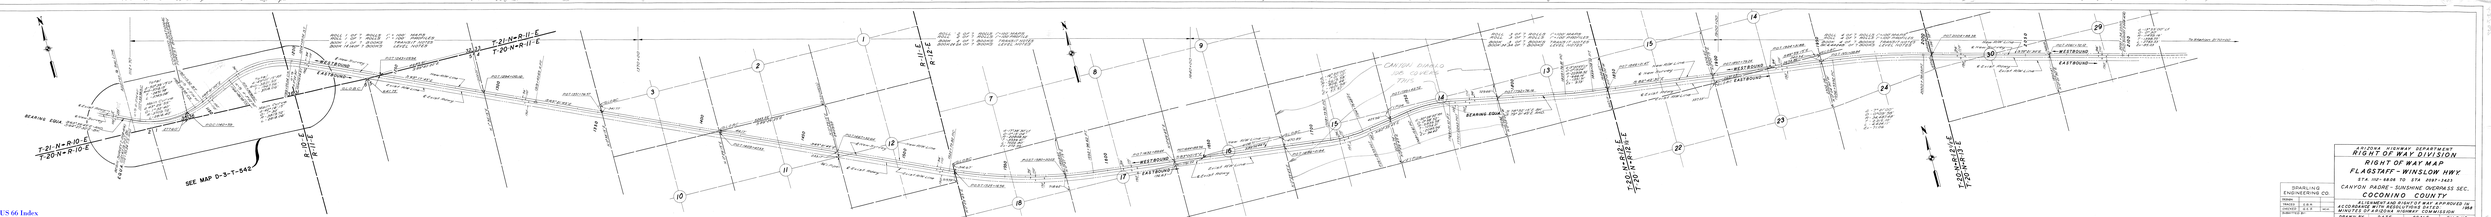
ARIZONA HIGHWAY DEPARTMENT
RIGHT OF WAY DIVISION
RIGHT OF WAY MAP
FLAGSTAFF - WINSLOW HWY.
RTE. (10) 66 & 79 STA. 2987+24.5
CANYON DIABLO - SUNSHINE DIVISION 55 SEC.
COCONINO COUNTY
ALIGNMENT AND RIGHT OF WAY APPROVED IN
ACCORDANCE WITH RESOLUTION DATED
MINUTES OF ARIZONA HIGHWAY COMMISSION
DRAWN BY
F.R.A.
JAN 8 58
SCALE
1"=100'
FILE NO.
A-2-T-551
DRAFTING ROOM
DRAWING ENGINEERING CO.
SEE MAP D-3-T-542
T-21-N-R-10-E
T-20-N-R-10-E
T-21-N-R-11-E
T-20-N-R-11-E
T-20-N-R-12-E
T-20-N-R-13-E
T-20-N-R-14-E
R-10-E
R-11-E
R-12-E
R-13-E
R-14-E
BEARING EQUA.
EASTBOUND
WESTBOUND
CANYON DIABLO
(BR. OVERHEAD)
To Winslow (8 miles)
Click here for US 66 Index