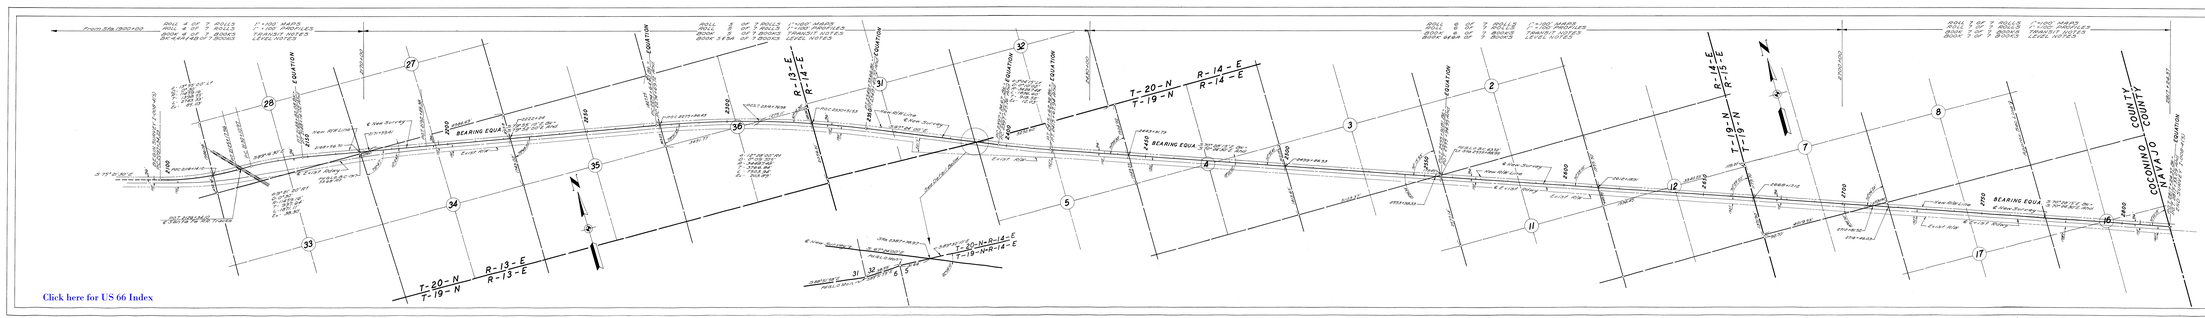


ARIZONA HIGHWAY DEPARTMENT
RIGHT OF WAY DIVISION

RIGHT OF WAY MAP
FLAGSTAFF - WINSLOW HWY.
STA. 2047+24.37 TO STA. 2817+24.37
SUNSHINE OVERPASS-COCONINO CO. LINE
COCONINO COUNTY

ALIGNMENT AND RIGHT OF WAY APPROVED IN ACCORDANCE WITH RESOLUTIONS AND MINUTES OF ARIZONA HIGHWAY COMMISSION

| DRAWN BY | DATE | SCALE | FILE NO. |
|---|---|---|---|
| E.R.R. | MAY 28 '58 | 1"=100' | A-3-F-1-38 |

SPARLING ENGINEERING CO.

| | | |
|---|---|---|
| DESIGN | | |
| TRACED | E.R.R. | |
| CHECKED | G.E.S. | 5-7-58 |
| SUBMITTED BY | | |

CONSULTANT ENGIN.